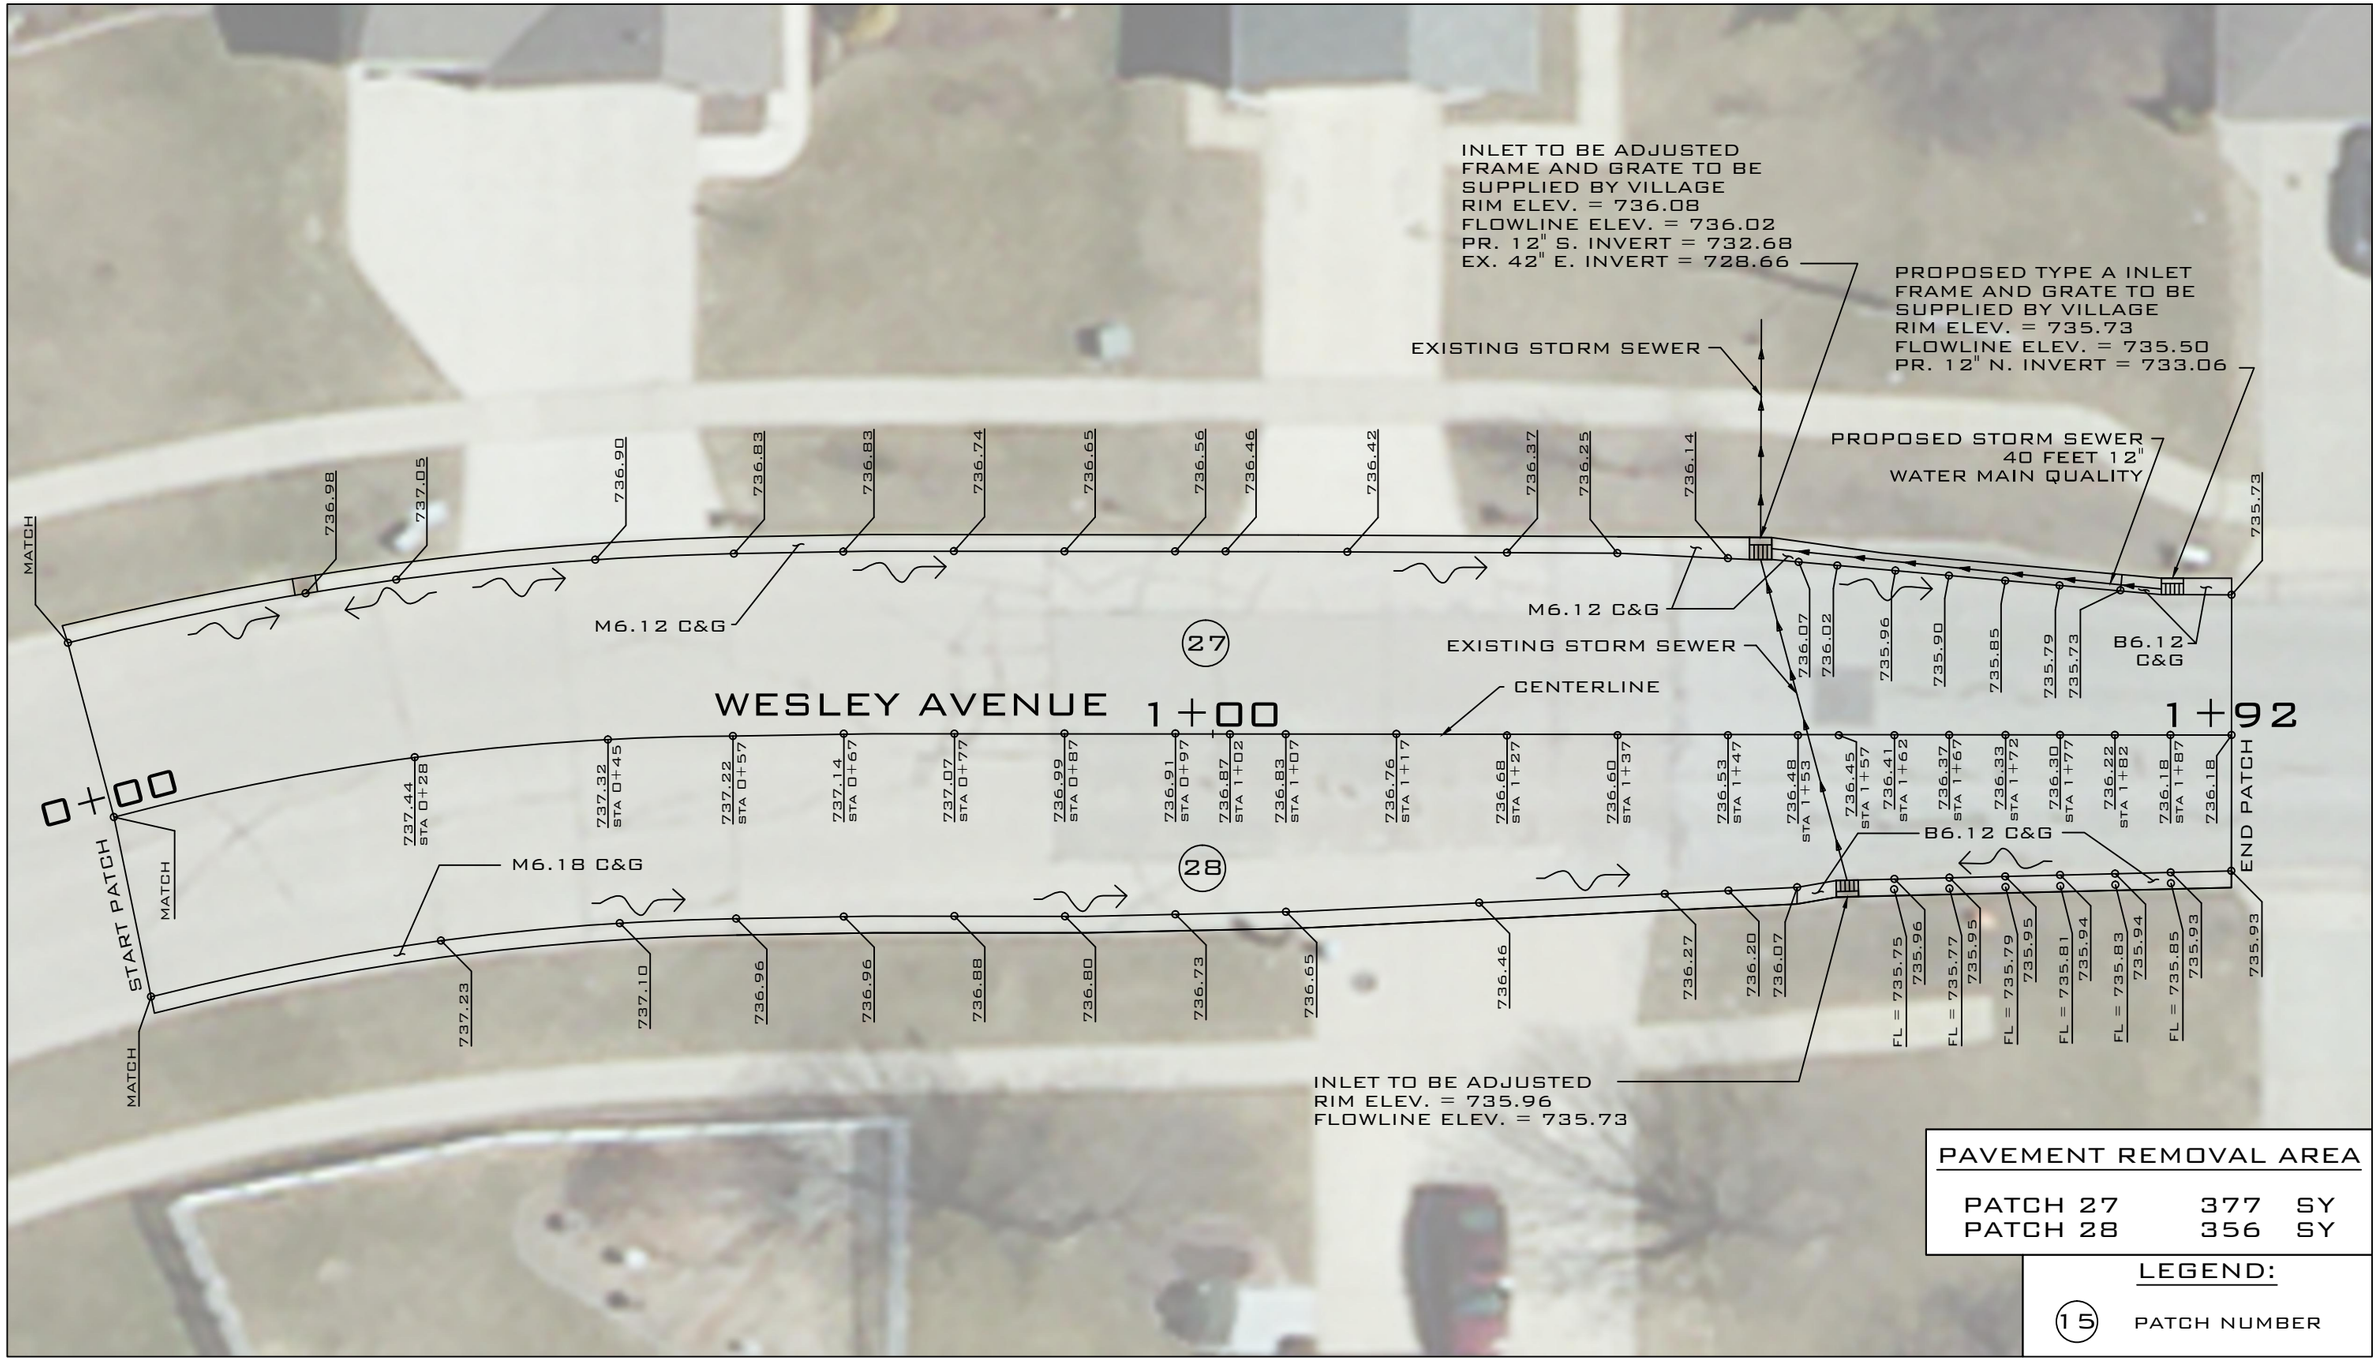

PAVEMENT REMOVAL AREA

PATCH 27	377	SY
PATCH 28	356	SY

LEGEND:

(15) PATCH NUMBER

2015 PCC PATCHING PROJECT

VILLAGE OF SAVOY - DEPARTMENT OF PUBLIC WORKS
105 WEST TOMARAS AVE. - SAVOY, ILLINOIS

Savoy ILLINOIS

GENERAL NOTES:
PATCHING ALONG LYNDHURST DRIVE TO BE STAGED SO THAT ALL PATCHES ON EACH LANE OF ROADWAY ARE COMPLETED AND OPEN TO TRAFFIC PRIOR TO CLOSING OTHER LANE FOR CONSTRUCTION. AT NO TIME SHALL BOTH LANES BE CLOSED TO TRAFFIC.

DESIGN BY: LEVI L. KOPMANN, P.E.
DRAWN BY: LEVI L. KOPMANN, P.E.
REVIEWED BY: BRENT P. MAUE, P.E.
DATE:

REVISIONS:

0 7.5 15
SCALE

PATCH LOCATIONS
27 THRU 28

SHEET
4
OF 6