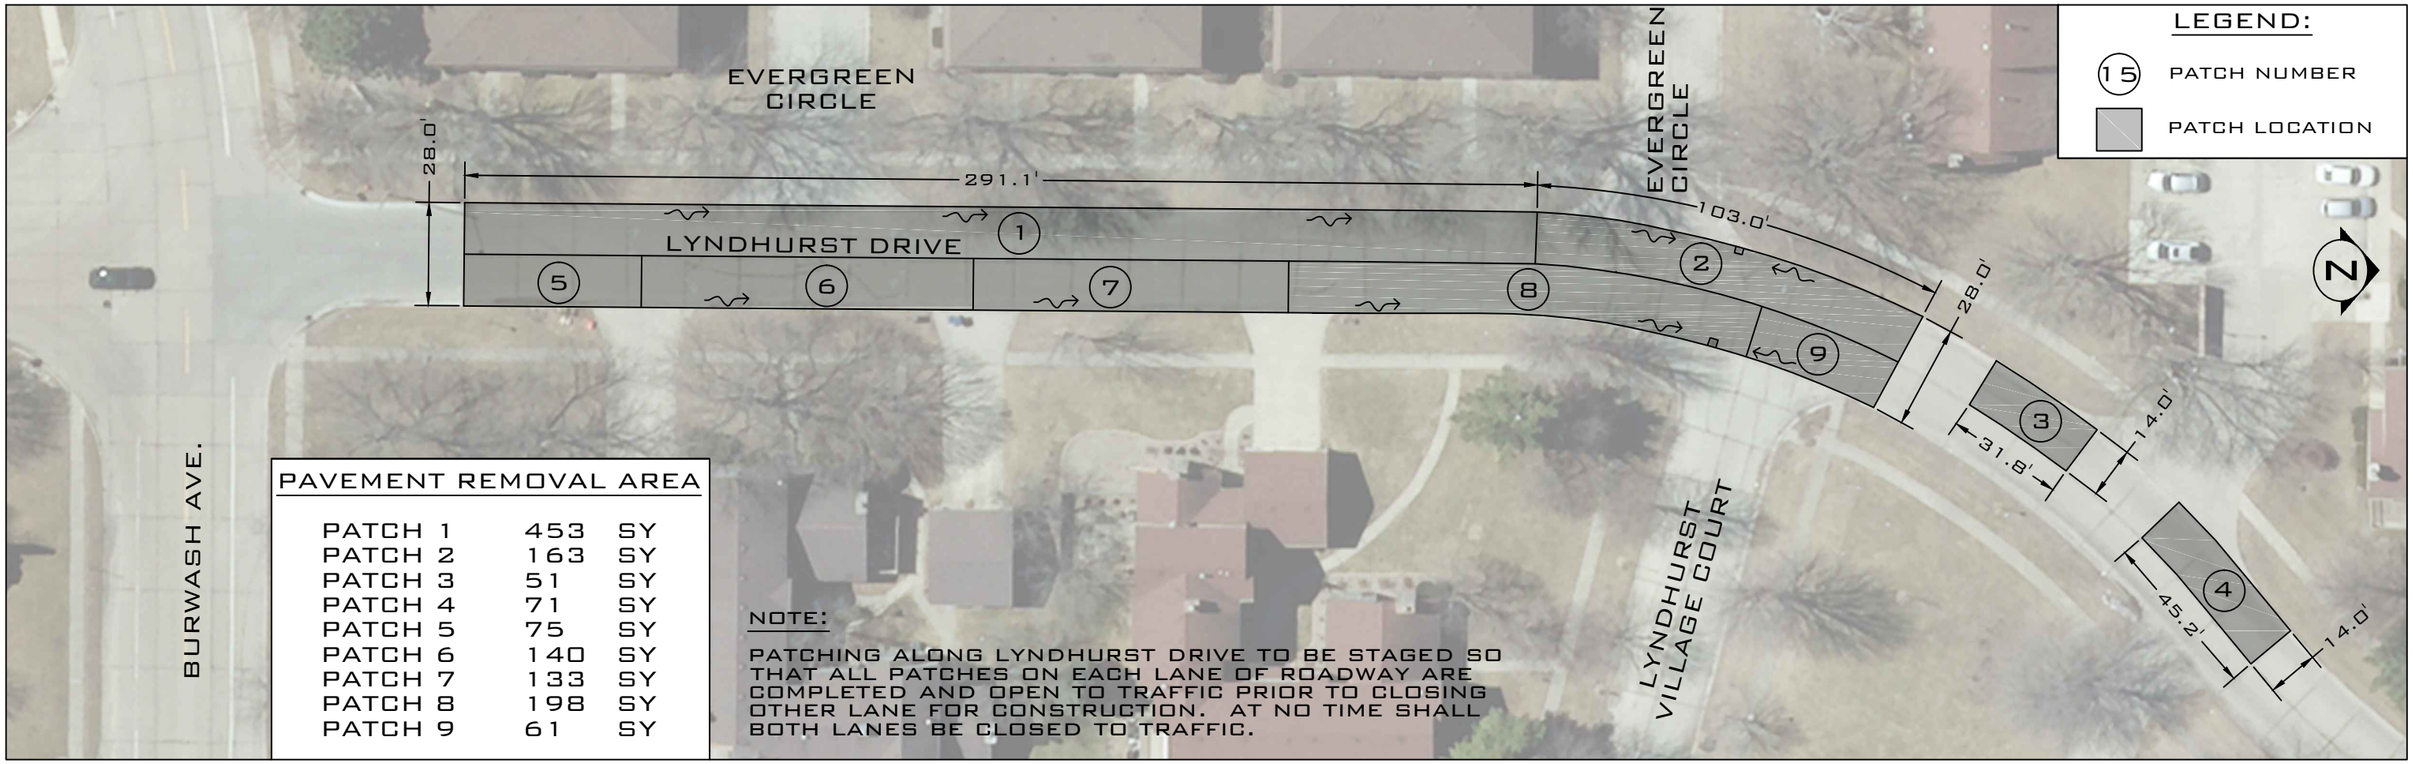

LEGEND:

15 PATCH NUMBER

PATCH LOCATION

PAVEMENT REMOVAL AREA

PATCH 1	453	SY
PATCH 2	163	SY
PATCH 3	51	SY
PATCH 4	71	SY
PATCH 5	75	SY
PATCH 6	140	SY
PATCH 7	133	SY
PATCH 8	198	SY
PATCH 9	61	SY

NOTE:

PATCHING ALONG LYNDHURST DRIVE TO BE STAGED SO THAT ALL PATCHES ON EACH LANE OF ROADWAY ARE COMPLETED AND OPEN TO TRAFFIC PRIOR TO CLOSING OTHER LANE FOR CONSTRUCTION. AT NO TIME SHALL BOTH LANES BE CLOSED TO TRAFFIC.

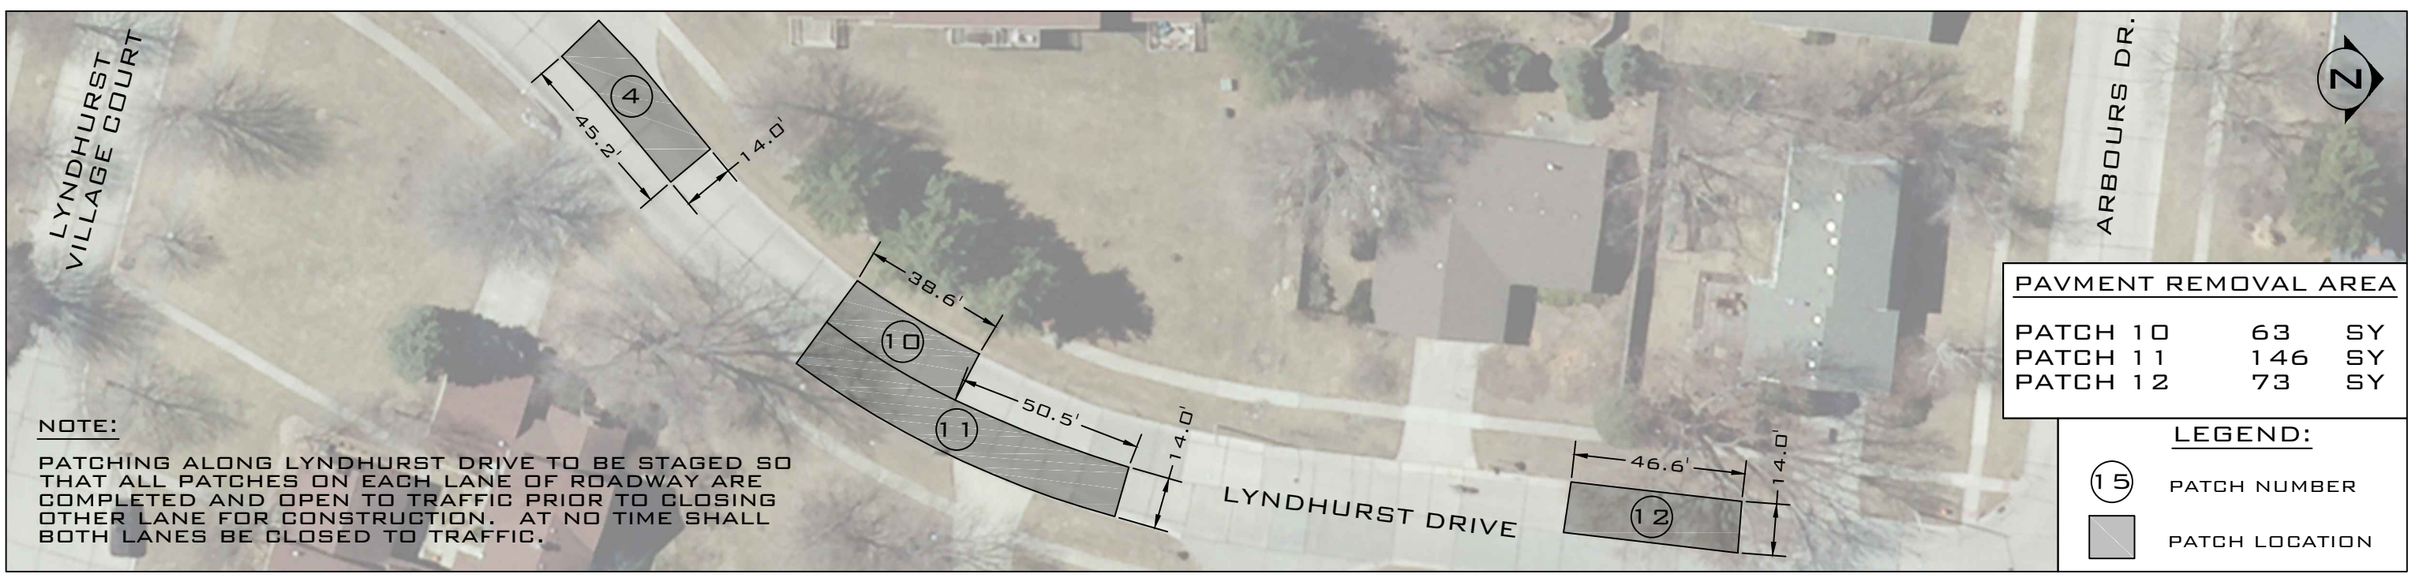

PAVMENT REMOVAL AREA

PATCH 10	63	SY
PATCH 11	146	SY
PATCH 12	73	SY

LEGEND:

15 PATCH NUMBER

PATCH LOCATION

NOTE:

PATCHING ALONG LYNDHURST DRIVE TO BE STAGED SO THAT ALL PATCHES ON EACH LANE OF ROADWAY ARE COMPLETED AND OPEN TO TRAFFIC PRIOR TO CLOSING OTHER LANE FOR CONSTRUCTION. AT NO TIME SHALL BOTH LANES BE CLOSED TO TRAFFIC.

2015 PCC PATCHING PROJECT

VILLAGE OF SAVOY - DEPARTMENT OF PUBLIC WORKS
105 WEST TOMARAS AVE. - SAVOY, ILLINOIS

Savoy ILLINOIS

GENERAL NOTES:
PATCHING ALONG LYNDHURST DRIVE TO BE STAGED SO THAT ALL PATCHES ON EACH LANE OF ROADWAY ARE COMPLETED AND OPEN TO TRAFFIC PRIOR TO CLOSING OTHER LANE FOR CONSTRUCTION. AT NO TIME SHALL BOTH LANES BE CLOSED TO TRAFFIC.

DESIGN BY: LEVI L. KOPMANN, P.E.
DRAWN BY: LEVI L. KOPMANN, P.E.
REVIEWED BY: BRENT P. MAUE, P.E.
DATE:

REVISIONS:

0 20 40
SCALE

PATCH LOCATIONS
1 THRU 12

SHEET 2 OF 6