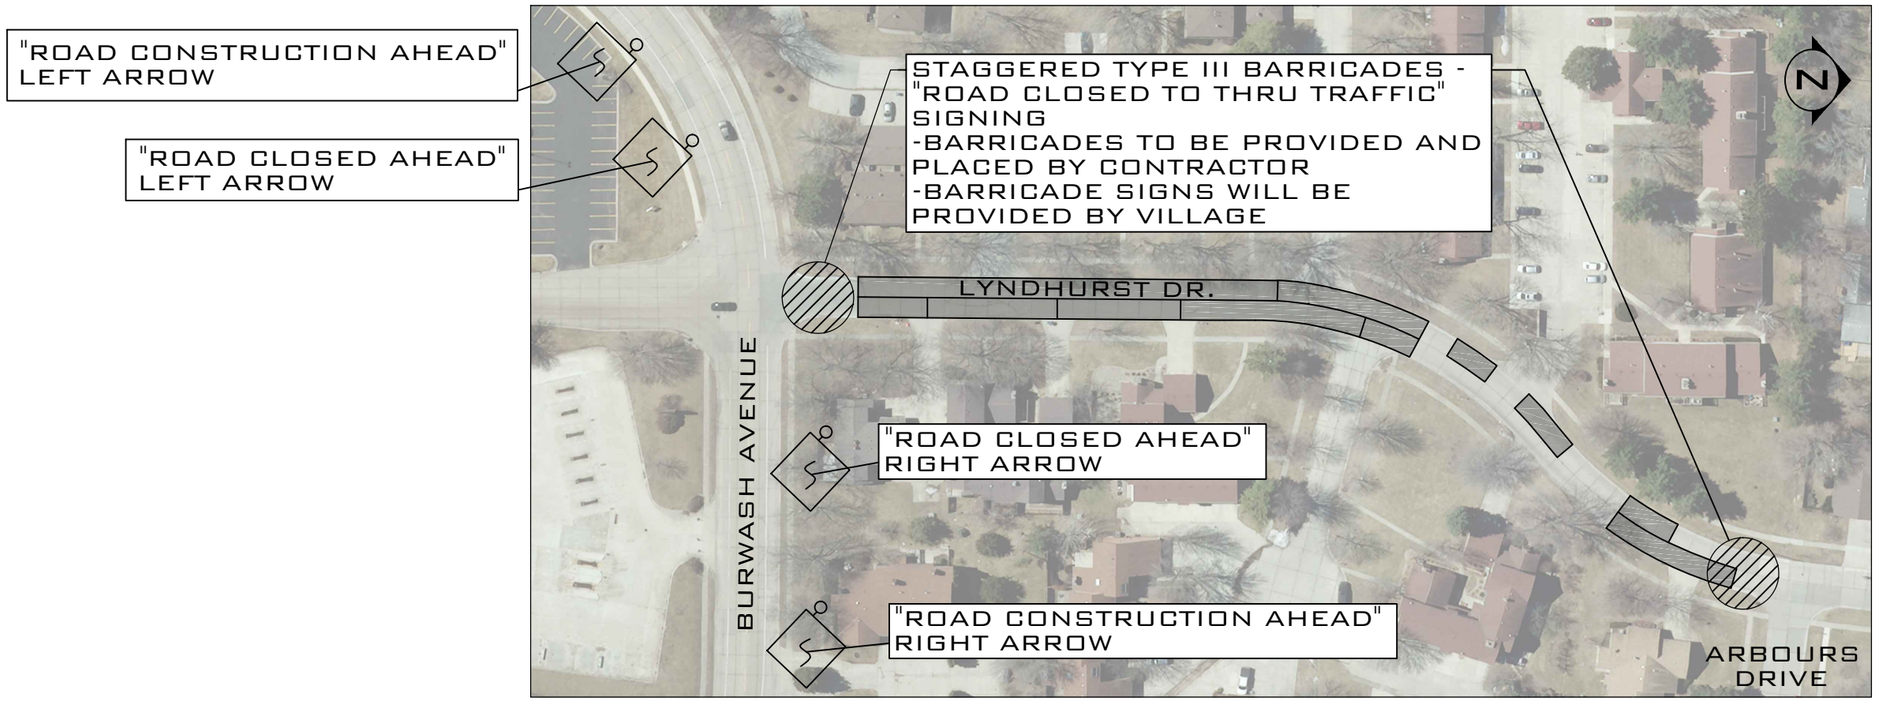

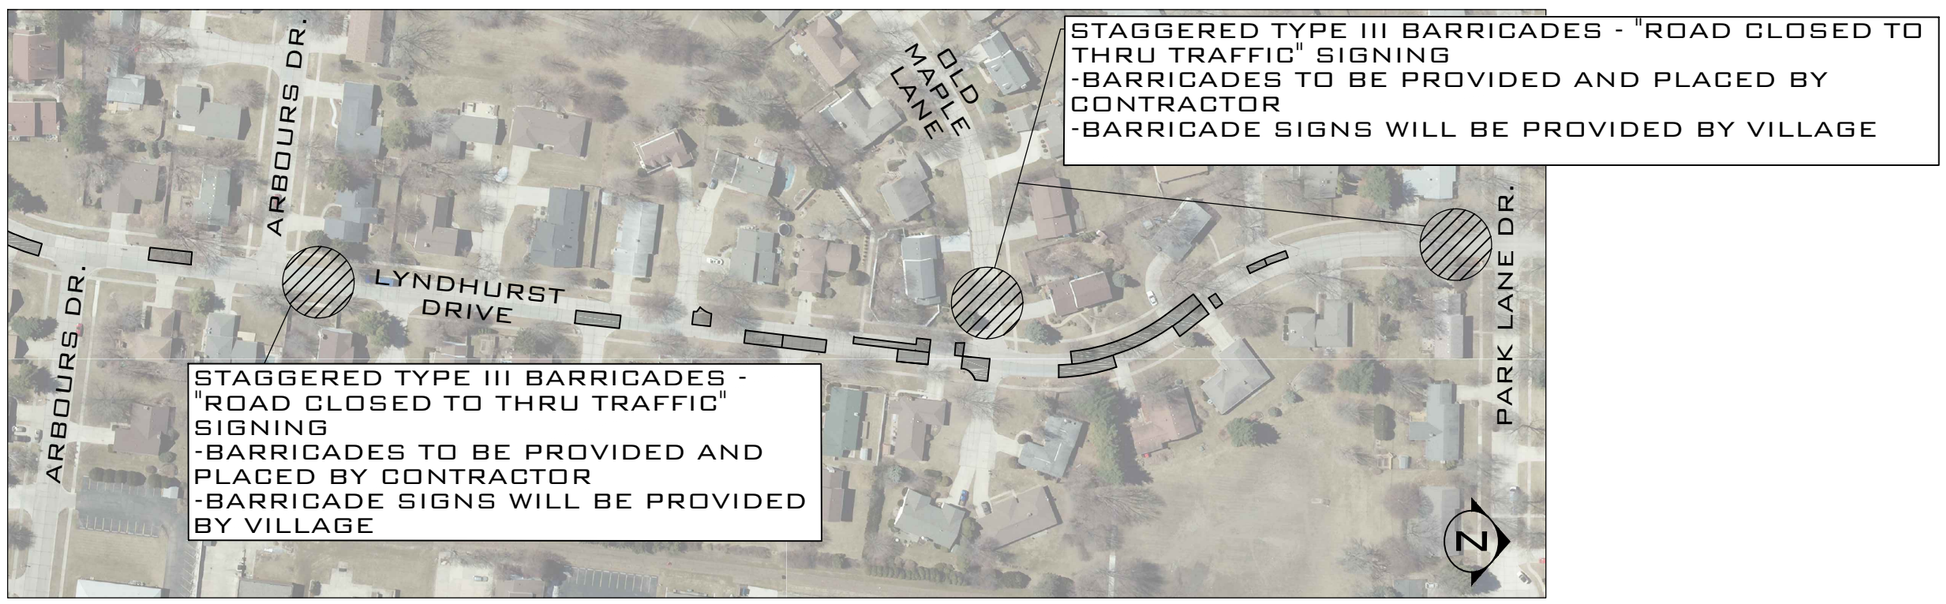

2015 PCC PATCHING PROJECT

VILLAGE OF SAVOY - DEPARTMENT OF PUBLIC WORKS
105 WEST TOMARAS AVE. - SAVOY, ILLINOIS

Savoy ILLINOIS

GENERAL NOTES:
PATCHING ALONG WESLEY AVENUE TO BE STAGED SO THAT ALL PATCHES ON EACH LANE OF ROADWAY ARE COMPLETED AND OPEN TO TRAFFIC PRIOR TO CLOSING OTHER LANE FOR CONSTRUCTION. AT NO TIME SHALL BOTH LANES BE CLOSED TO TRAFFIC.

DESIGN BY:	LEVI L. KOPMANN, P.E.
DRAWN BY:	LEVI L. KOPMANN, P.E.
REVIEWED BY:	BRENT P. MAUE, P.E.
DATE:	

REVISIONS:

NTS

TRAFFIC CONTROL
PATCHES 1-26

SHEET
5
OF 6