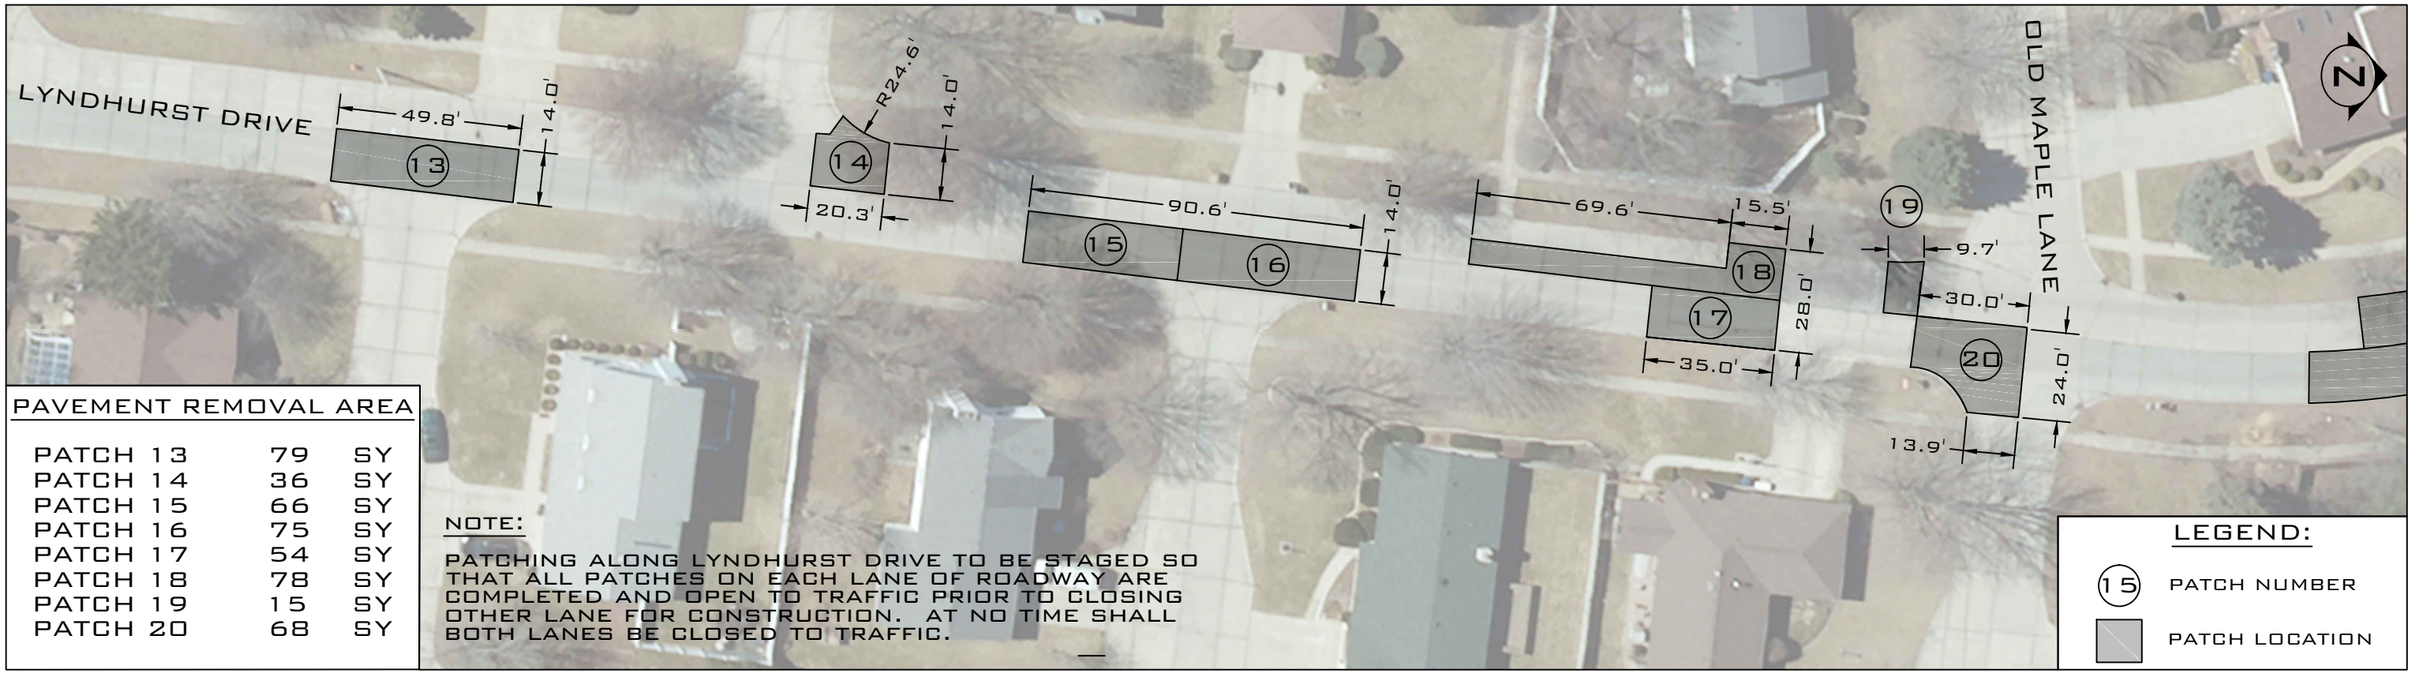

PAVEMENT REMOVAL AREA		
PATCH 13	79	SY
PATCH 14	36	SY
PATCH 15	66	SY
PATCH 16	75	SY
PATCH 17	54	SY
PATCH 18	78	SY
PATCH 19	15	SY
PATCH 20	68	SY

NOTE:

PATCHING ALONG LYNDHURST DRIVE TO BE STAGED SO THAT ALL PATCHES ON EACH LANE OF ROADWAY ARE COMPLETED AND OPEN TO TRAFFIC PRIOR TO CLOSING OTHER LANE FOR CONSTRUCTION. AT NO TIME SHALL BOTH LANES BE CLOSED TO TRAFFIC.

LEGEND:

15 PATCH NUMBER

PATCH LOCATION

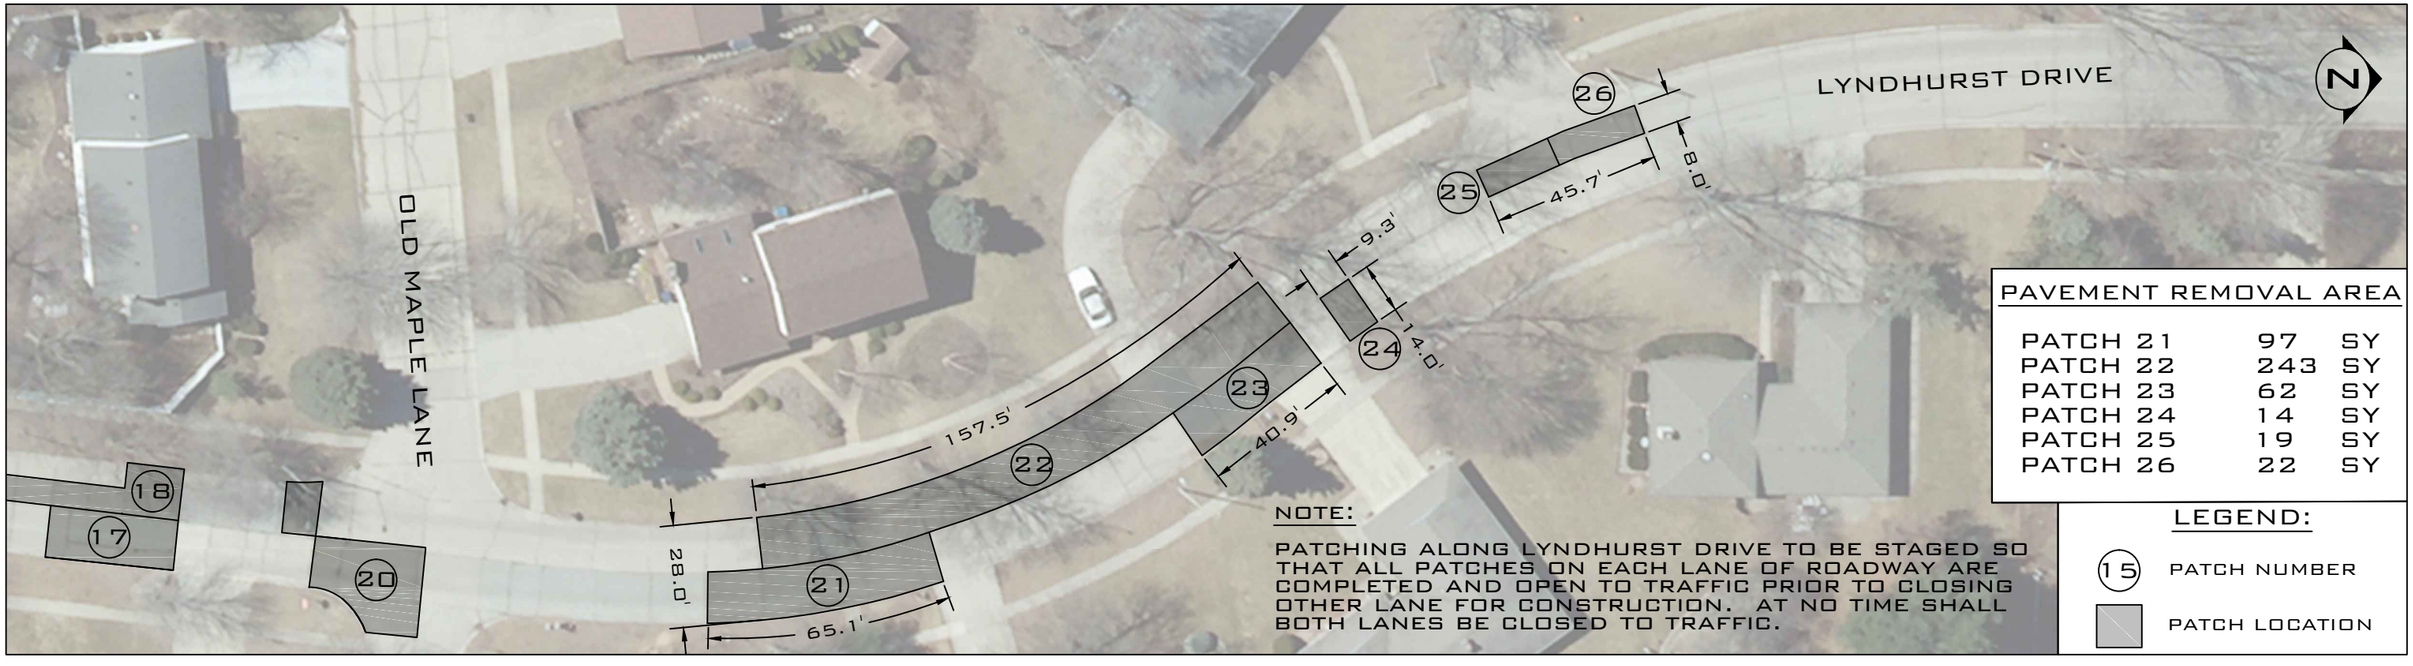

PAVEMENT REMOVAL AREA		
PATCH 21	97	SY
PATCH 22	243	SY
PATCH 23	62	SY
PATCH 24	14	SY
PATCH 25	19	SY
PATCH 26	22	SY

NOTE:

PATCHING ALONG LYNDHURST DRIVE TO BE STAGED SO THAT ALL PATCHES ON EACH LANE OF ROADWAY ARE COMPLETED AND OPEN TO TRAFFIC PRIOR TO CLOSING OTHER LANE FOR CONSTRUCTION. AT NO TIME SHALL BOTH LANES BE CLOSED TO TRAFFIC.

LEGEND:

15 PATCH NUMBER

PATCH LOCATION

2015 PCC PATCHING PROJECT

VILLAGE OF SAVOY - DEPARTMENT OF PUBLIC WORKS
105 WEST TOMARAS AVE. - SAVOY, ILLINOIS

Savoy ILLINOIS

GENERAL NOTES:
PATCHING ALONG LYNDHURST DRIVE TO BE STAGED SO THAT ALL PATCHES ON EACH LANE OF ROADWAY ARE COMPLETED AND OPEN TO TRAFFIC PRIOR TO CLOSING OTHER LANE FOR CONSTRUCTION. AT NO TIME SHALL BOTH LANES BE CLOSED TO TRAFFIC.

DESIGN BY: LEVI L. KOPMANN, P.E.
DRAWN BY: LEVI L. KOPMANN, P.E.
REVIEWED BY: BRENT P. MAUE, P.E.
DATE:

REVISIONS:

0 20 40
SCALE

PATCH LOCATIONS
13 THRU 26

SHEET 3 OF 6