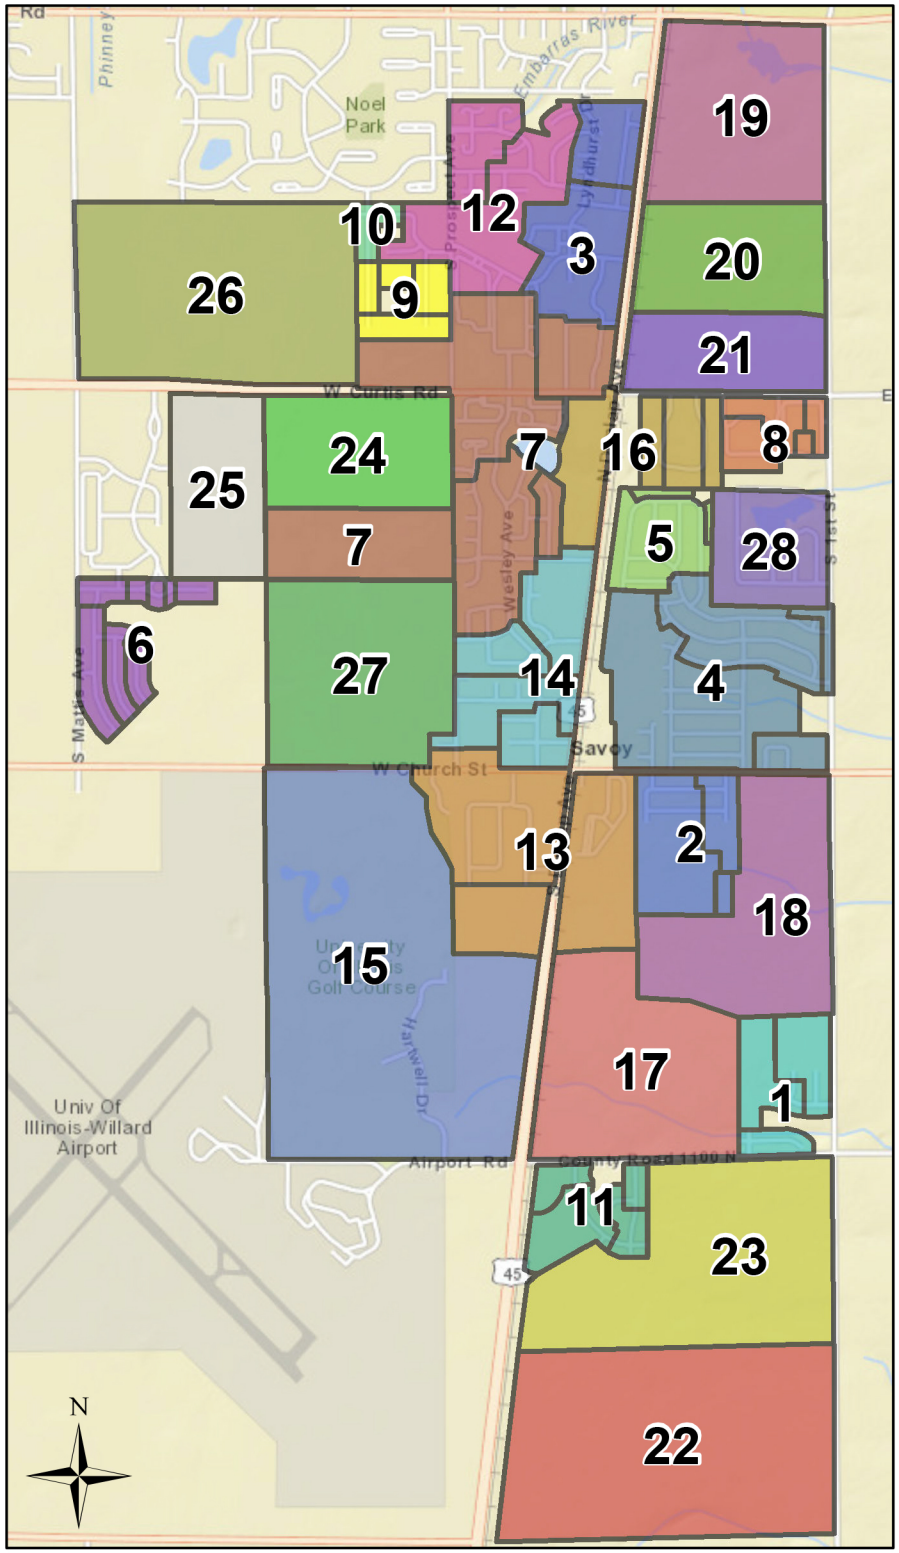

Glossary

Zone	Page
1	2
2	3
3	4
4	5
5	6
6	7
7	8,9
8	6
9	10
10	10
11	11
12	4
13	12
14	13
15	14
16	6
17	15
18	16
19	17
20	18
21	18
22	19
23	20
24	21
25	21
26	22
27	23
28	6

Stormwater Management Plan
Village of Savoy, Public Works
December 13, 2013

Drainage Zones

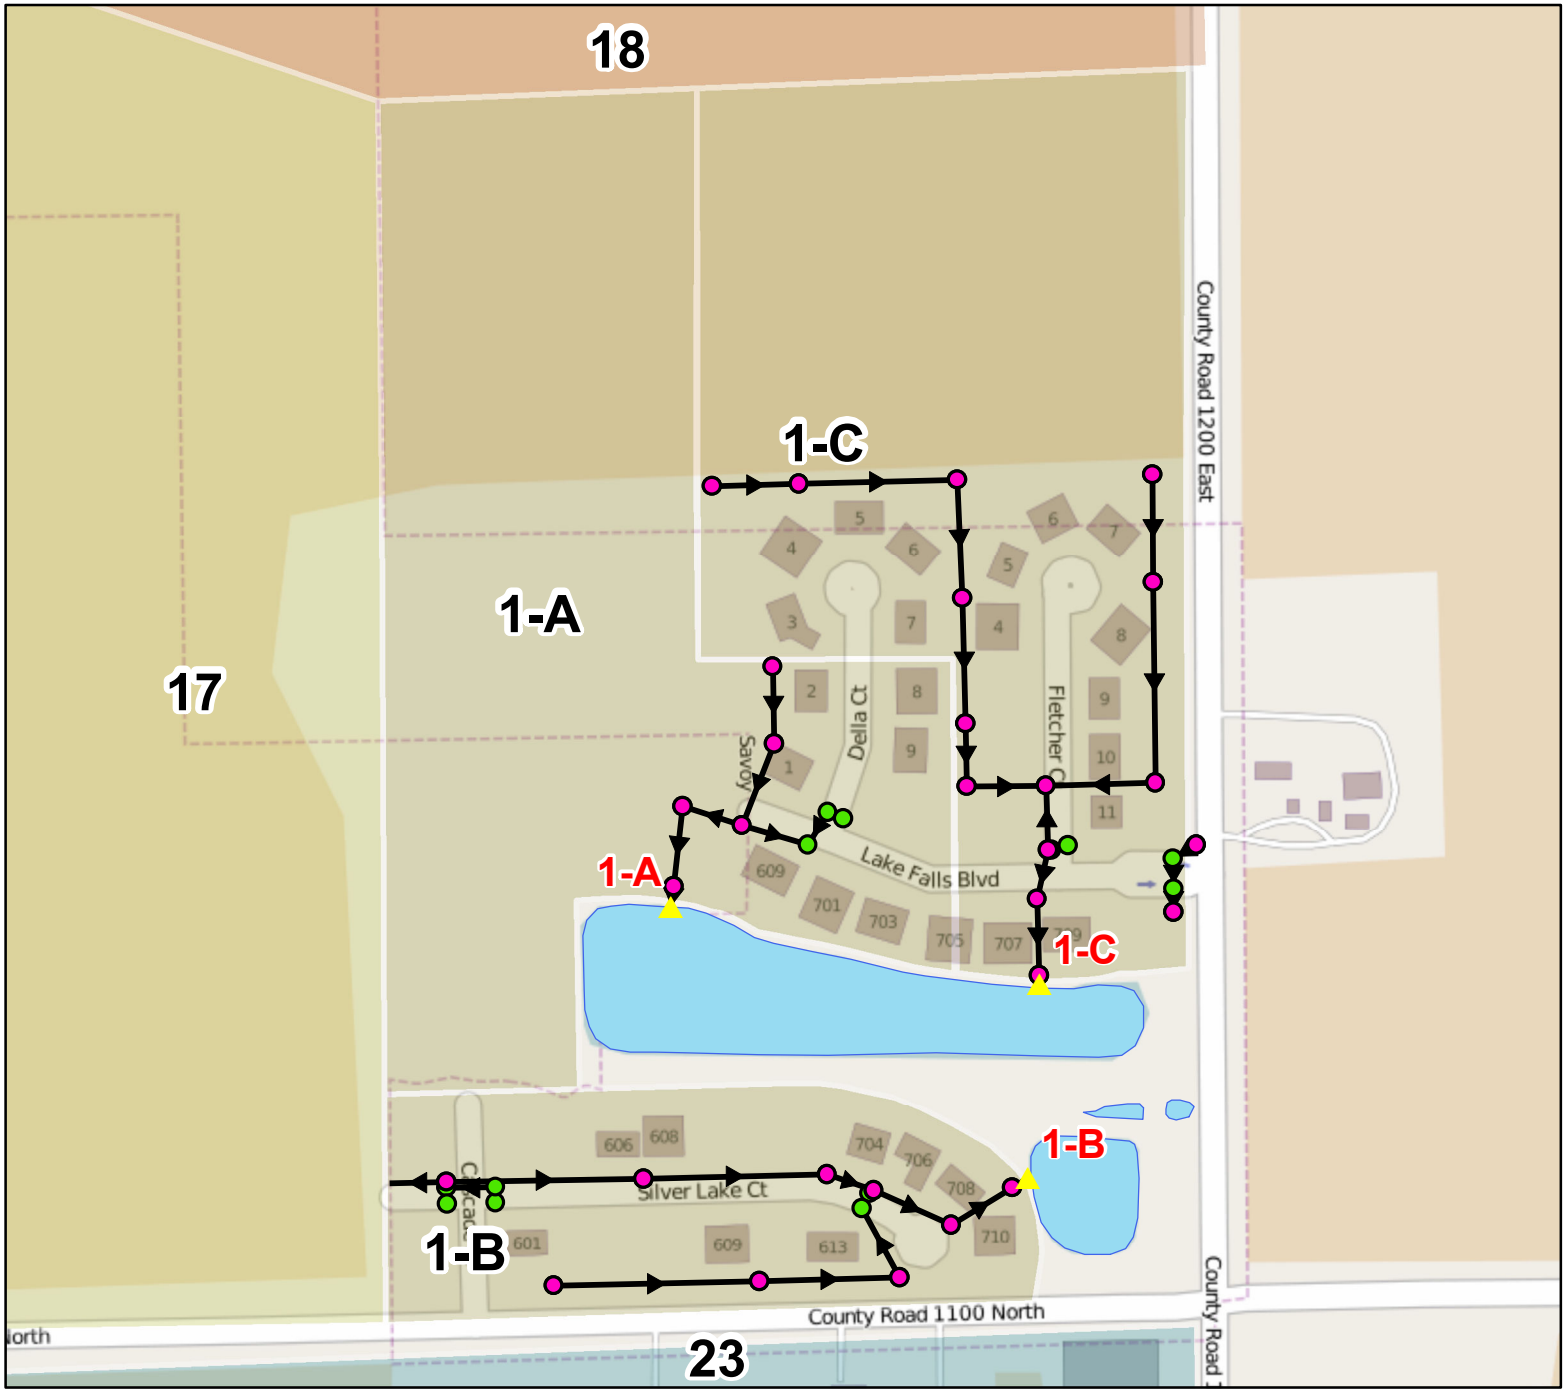

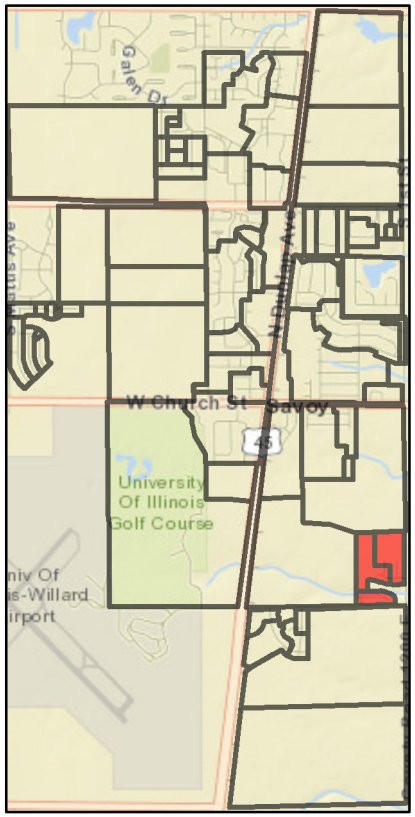

Storm Sewer

- Manhole
- Outlet
- Inlet
- Collector
- Swale
- 2ft Contour

N

Stormwater Management Plan
Village of Savoy, Public Works
December 13, 2013

Drainage Zones

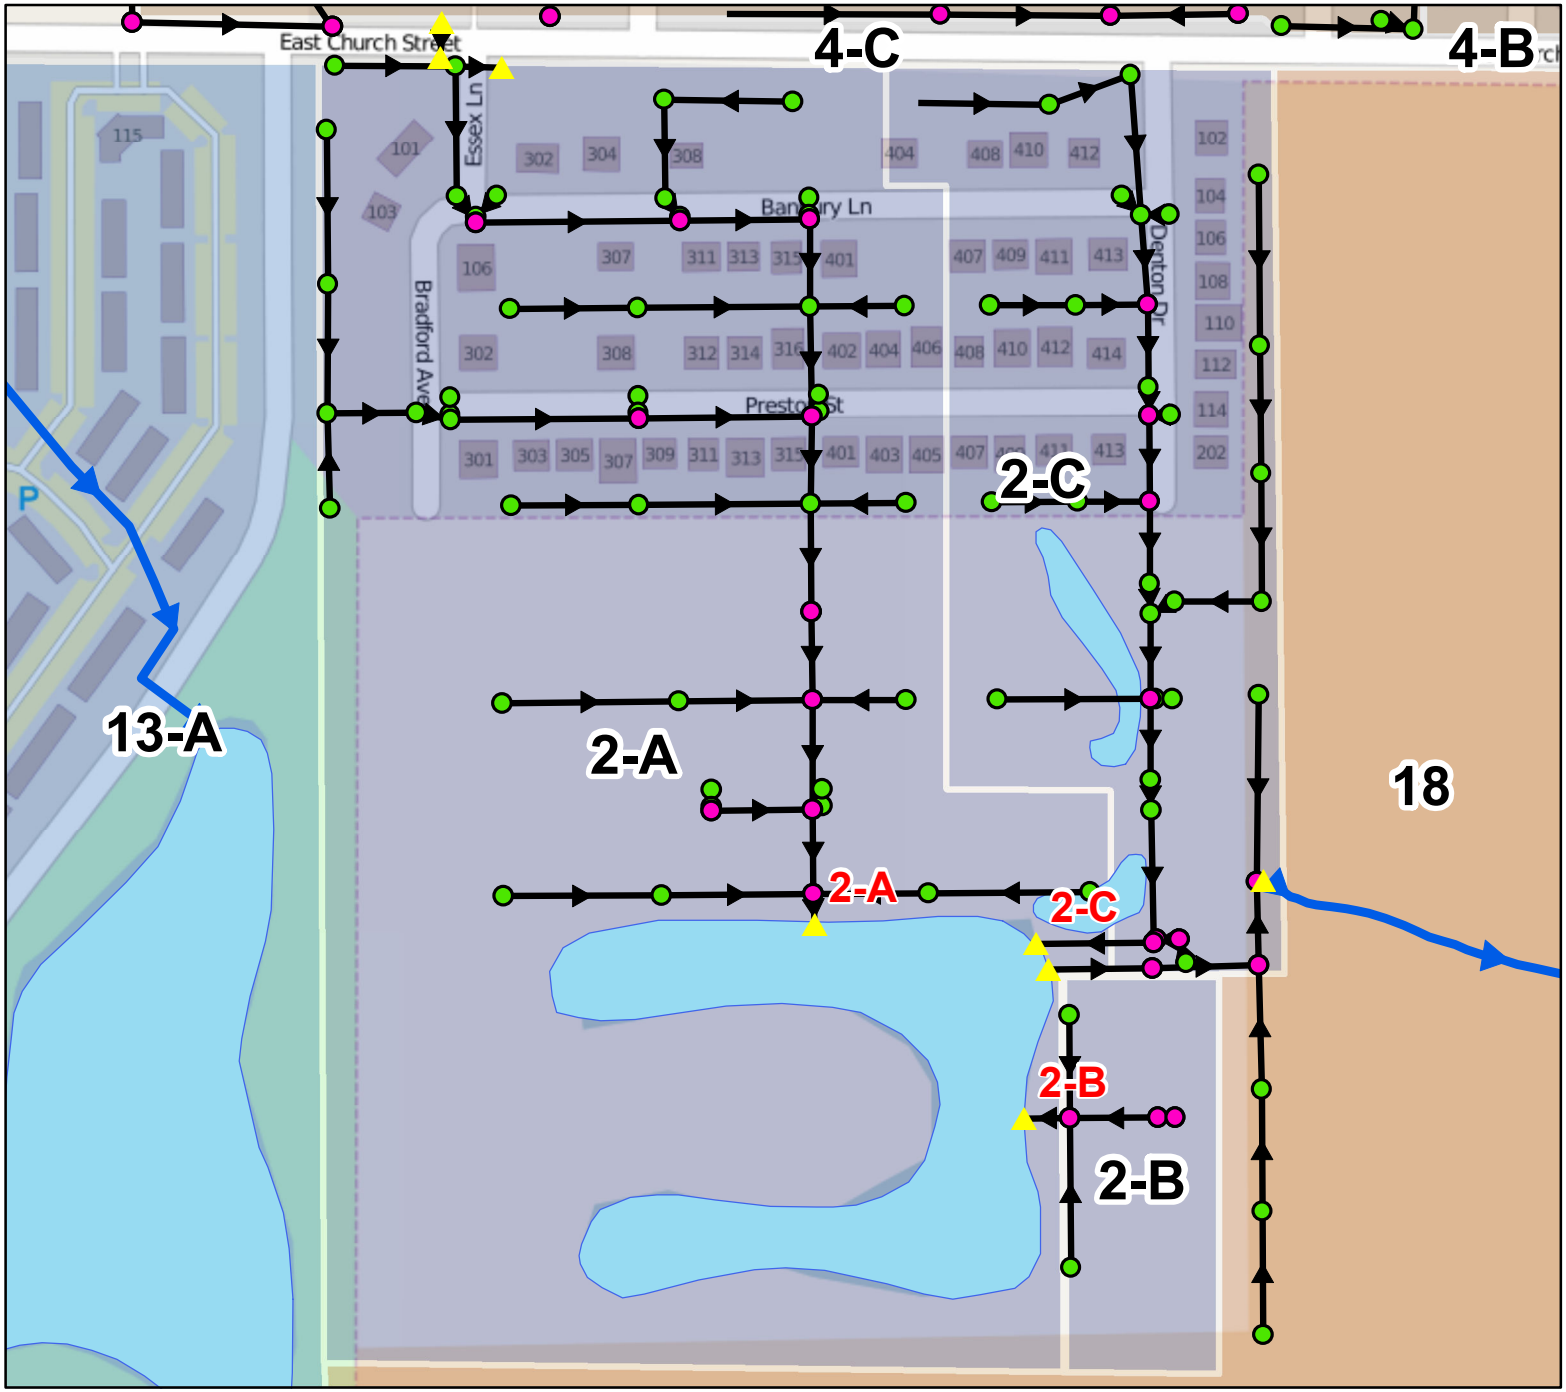

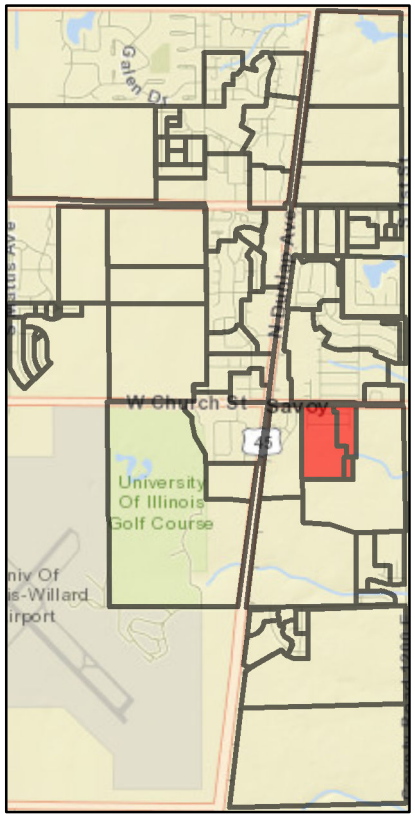

Storm Sewer

- Manhole
- Outlet
- Inlet
- Collector
- Swale
- 2ft Contour

N

Stormwater Management Plan
Village of Savoy, Public Works
December 13, 2013

Drainage Zones

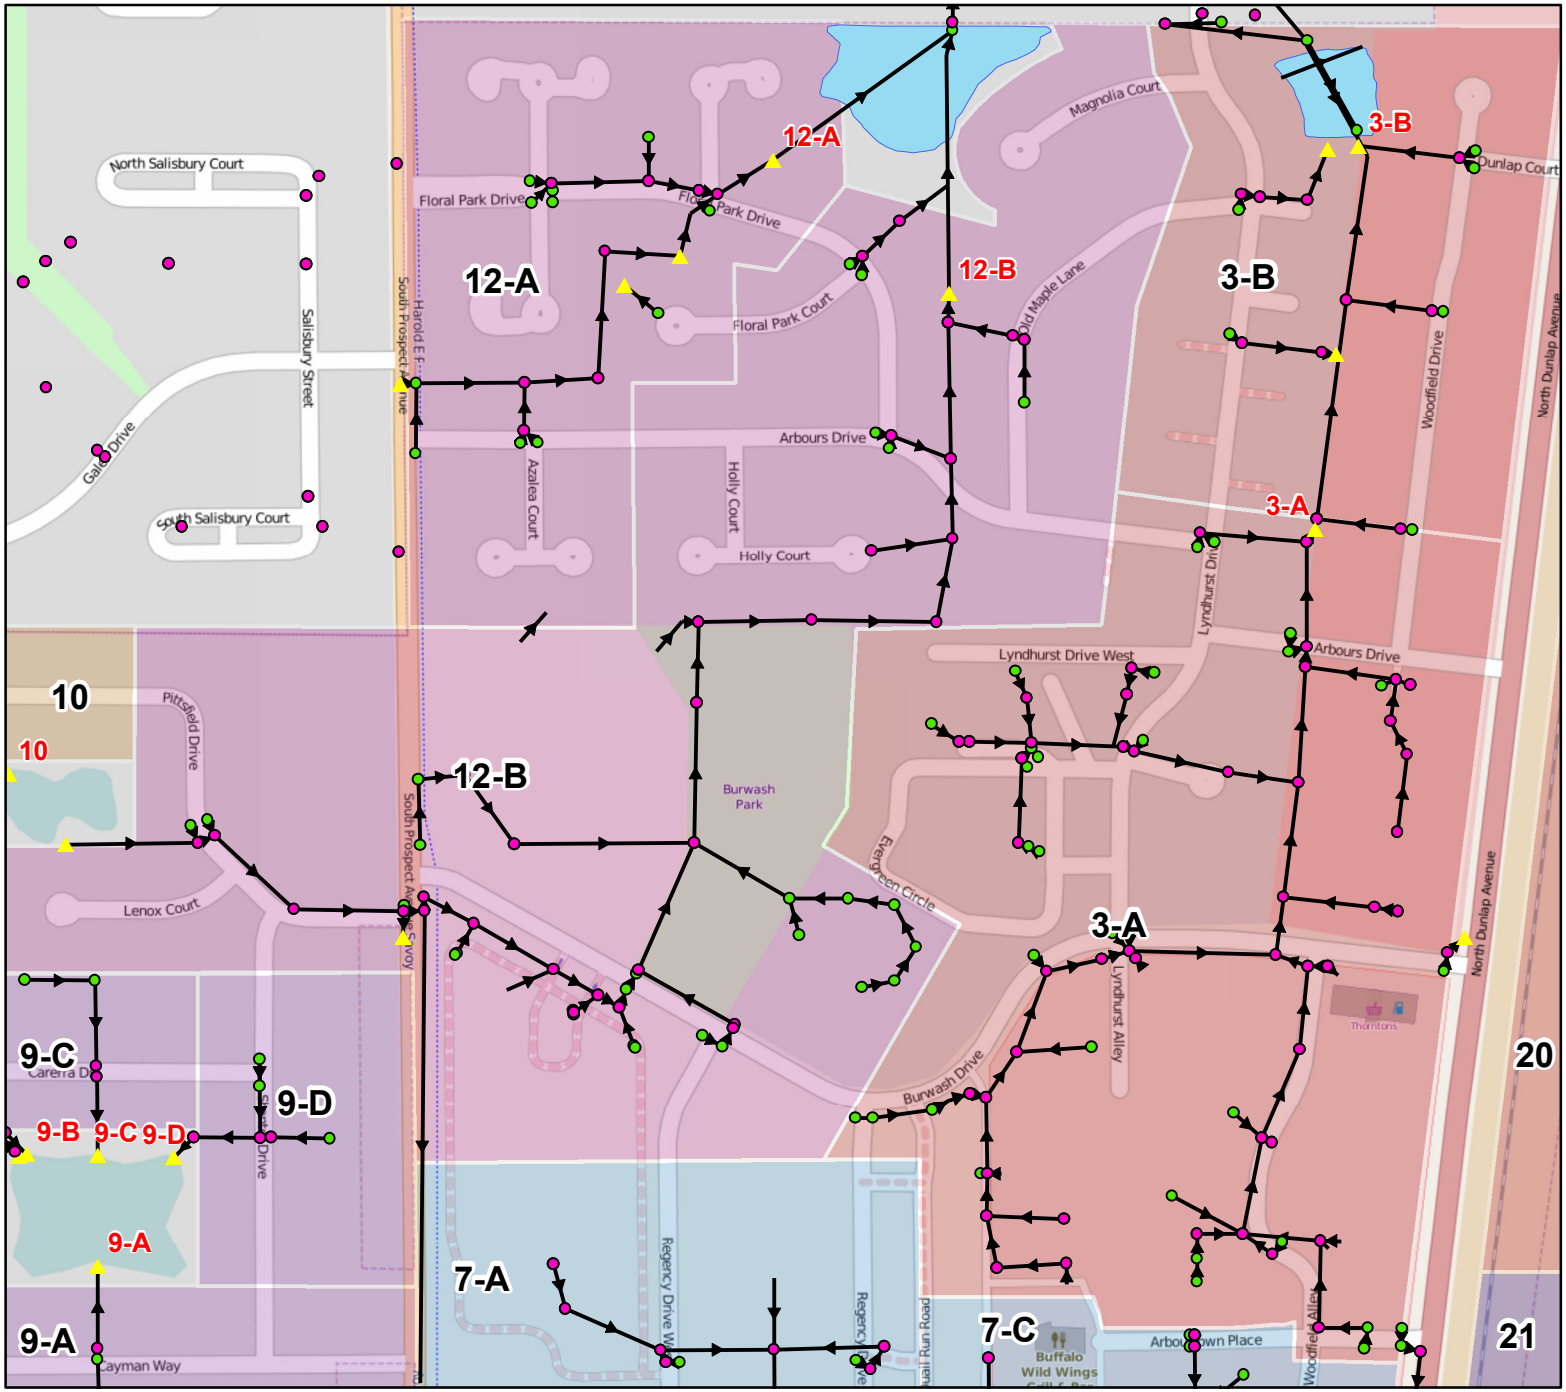

Storm Sewer

- Manhole
- Outlet
- Inlet
- Collector
- Swale
- 2ft Contour

N

Stormwater Management Plan
Village of Savoy, Public Works
December 13, 2013

Drainage Zones

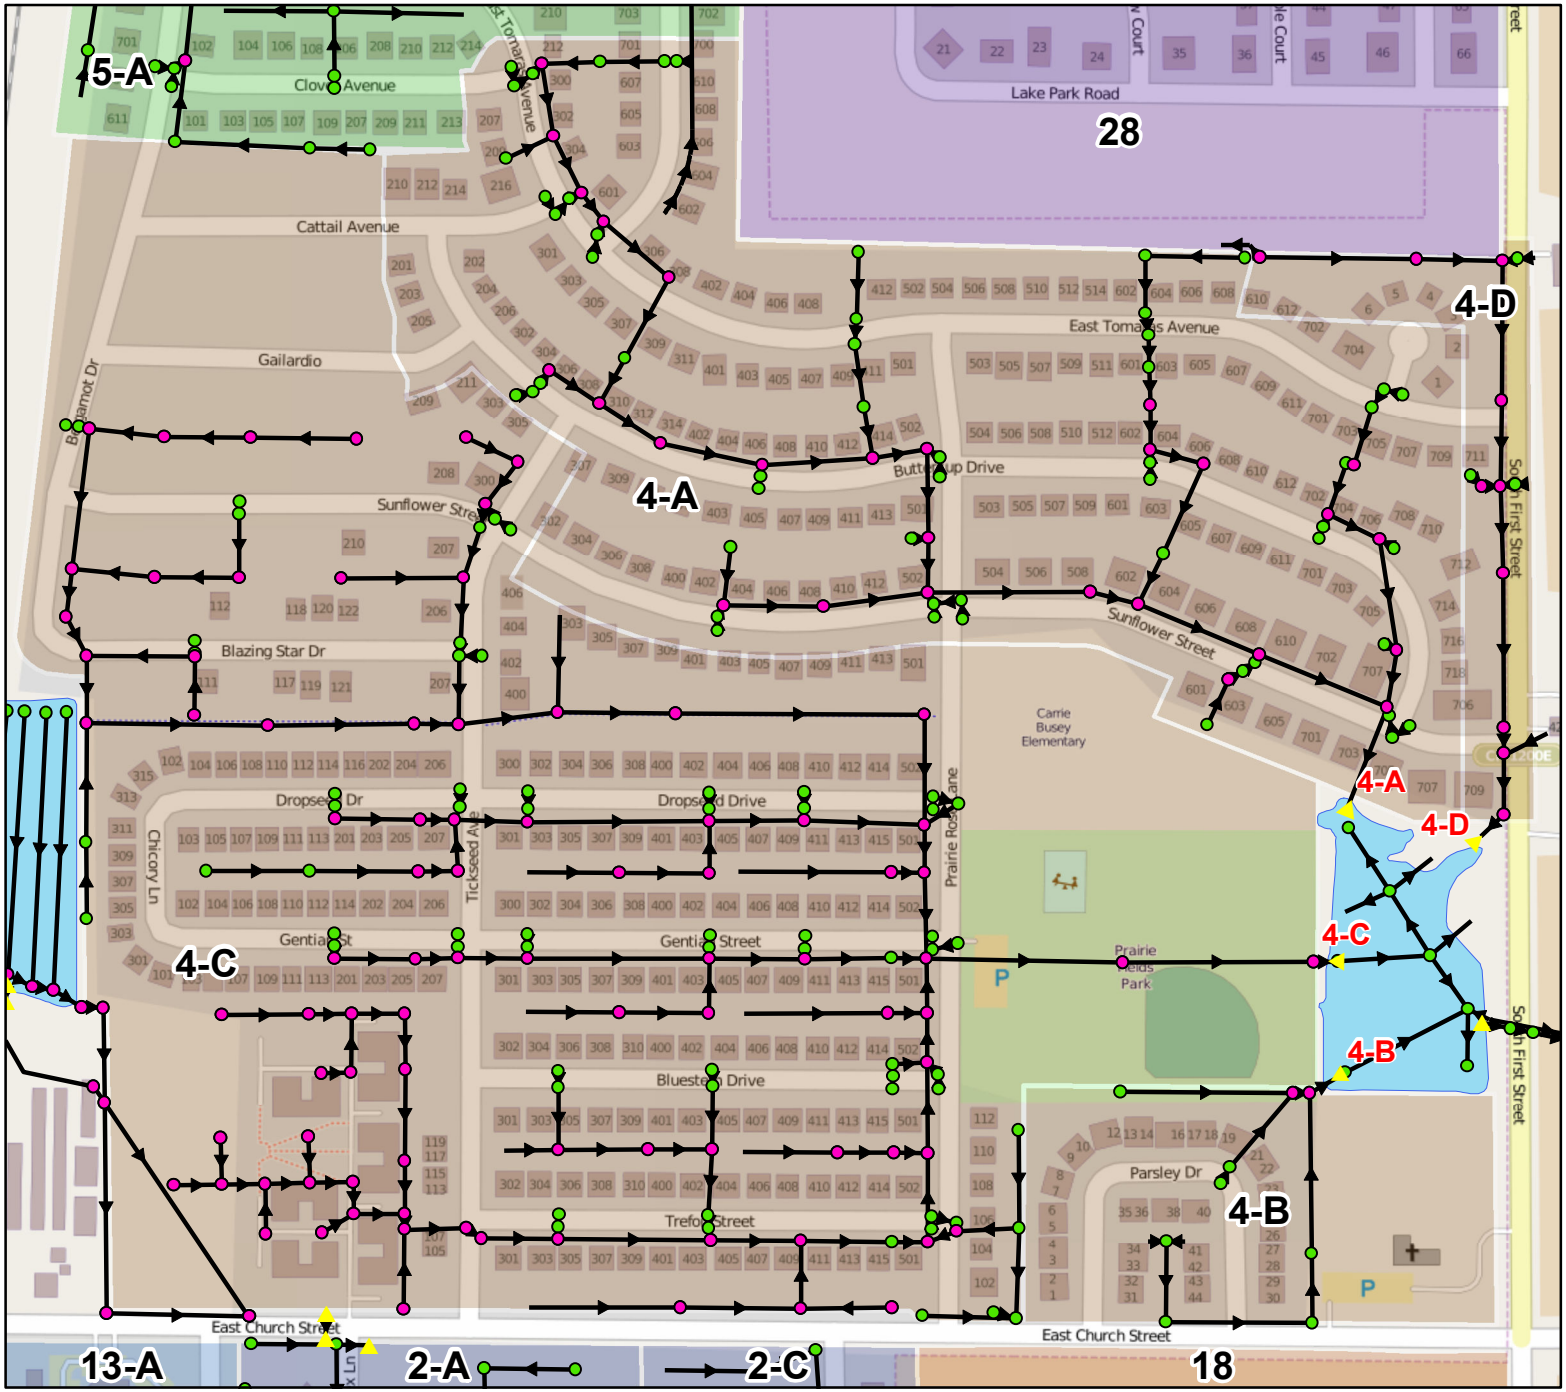

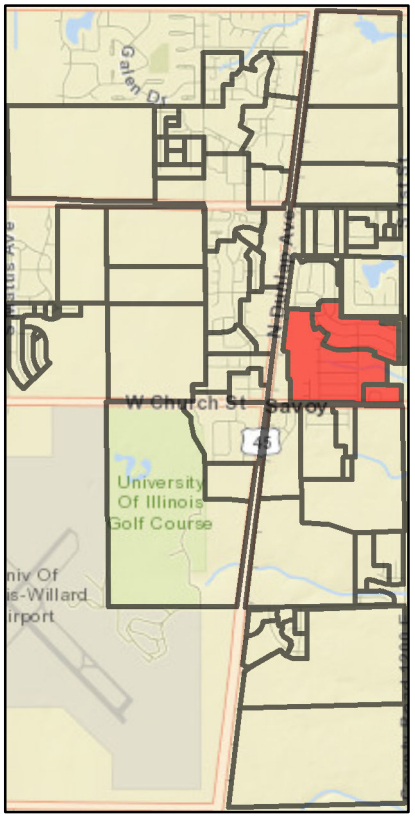

Storm Sewer

- Manhole
- Outlet
- Inlet
- Collector
- Swale

N

Stormwater Management Plan
Village of Savoy, Public Works
December 13, 2013

Drainage Zones

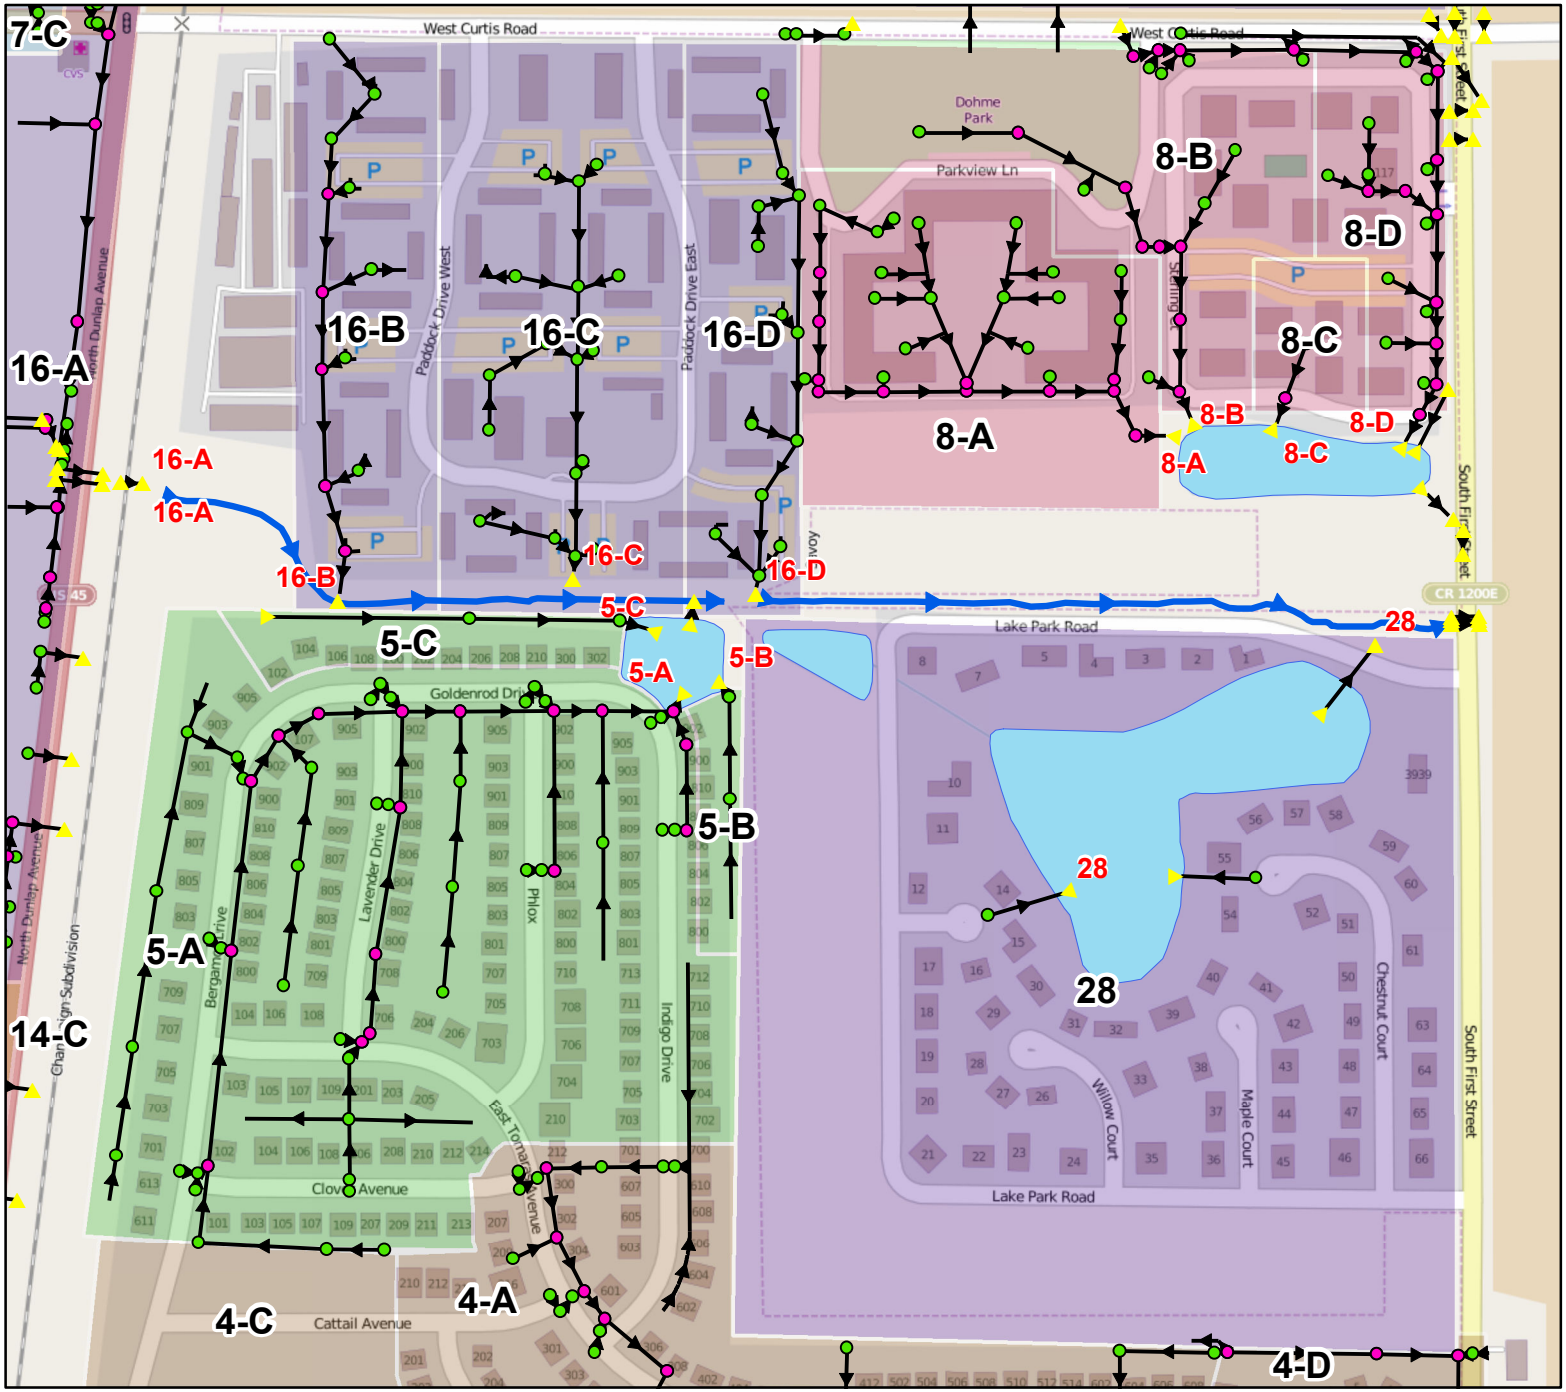

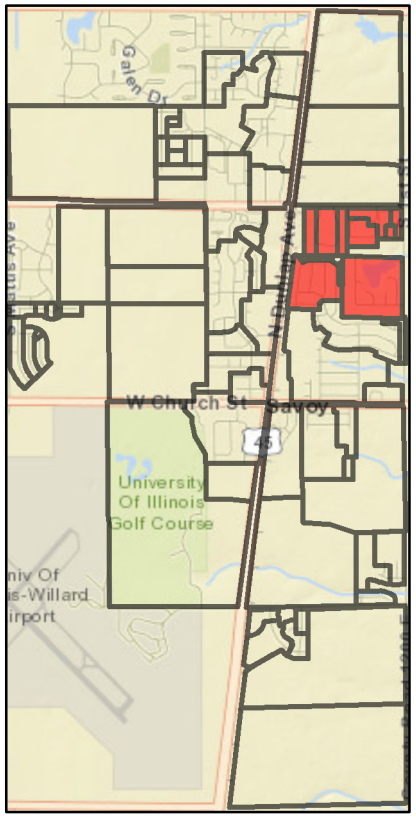

Storm Sewer

- Manhole
- Outlet
- Inlet
- Collector
- Swale

N

Stormwater Management Plan
Village of Savoy, Public Works
December 13, 2013

Drainage Zones

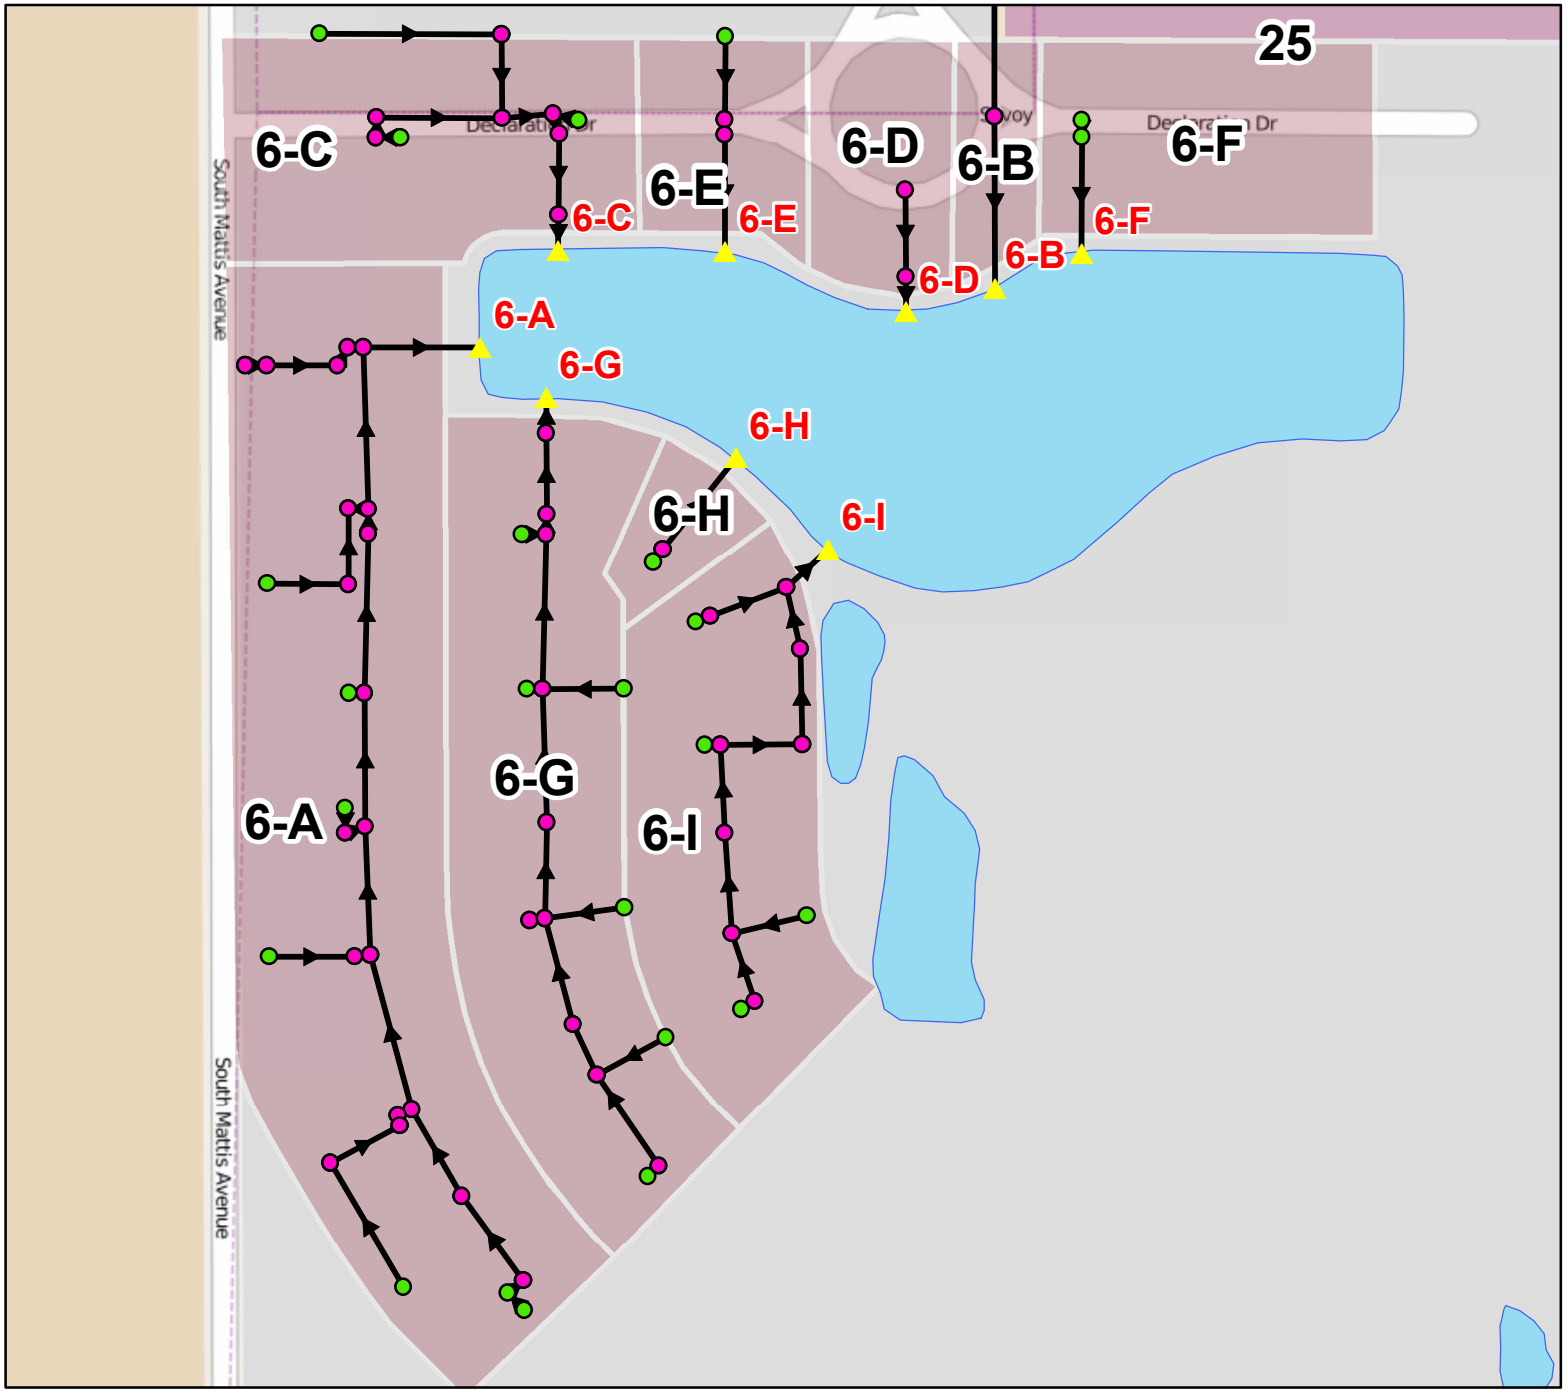

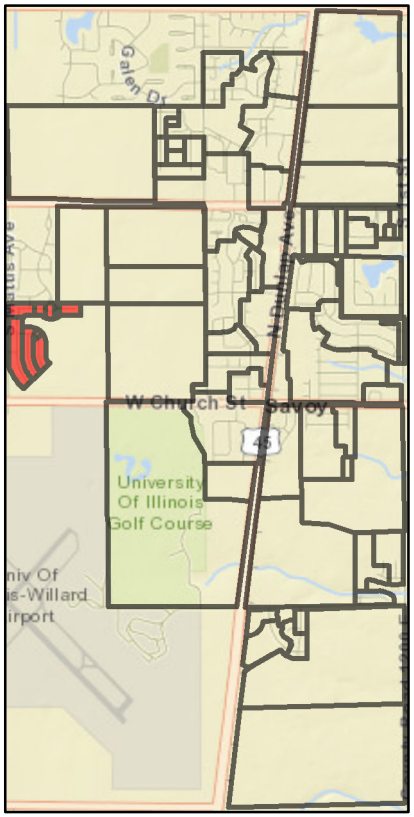

Storm Sewer

- Manhole
- Outlet
- Inlet
- Collector
- Swale
- 2ft Contour

N

Stormwater Management Plan
Village of Savoy, Public Works
December 13, 2013

Drainage Zones

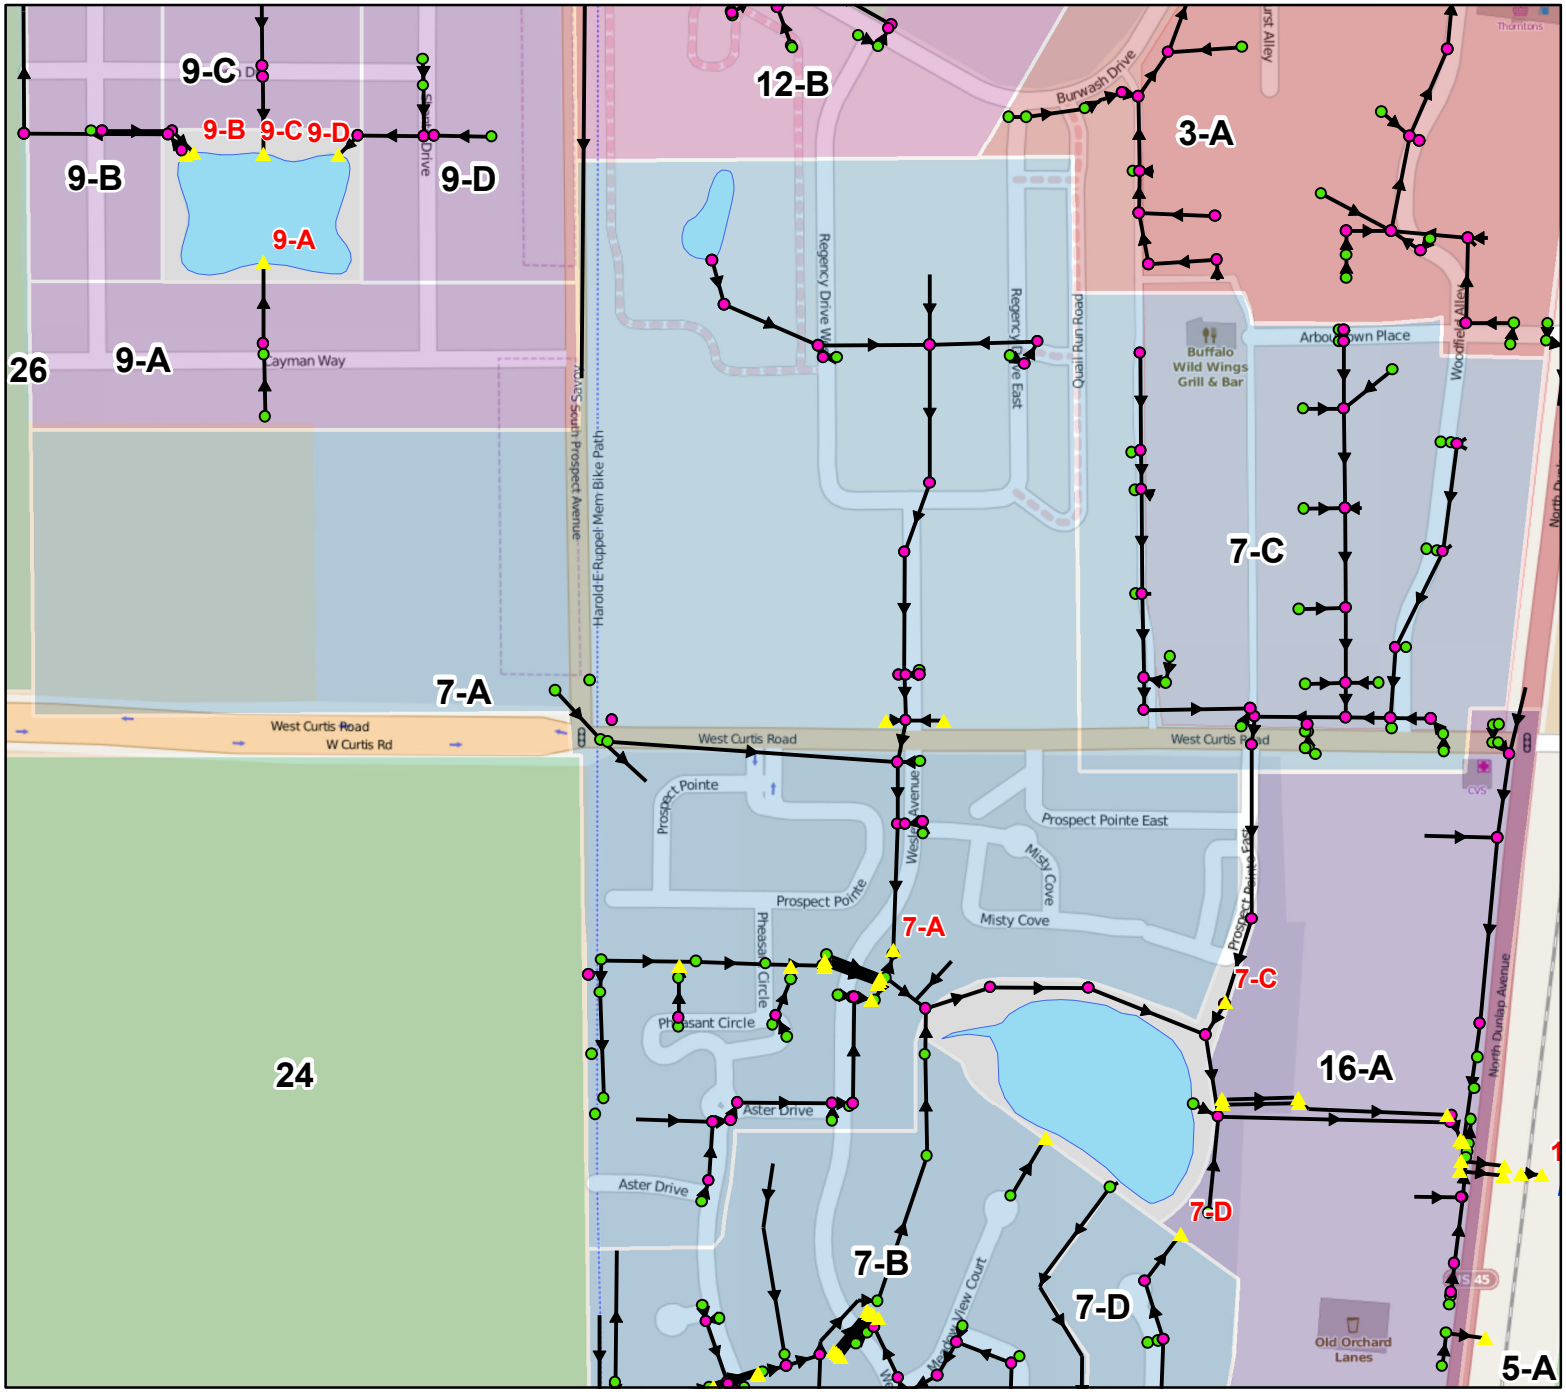

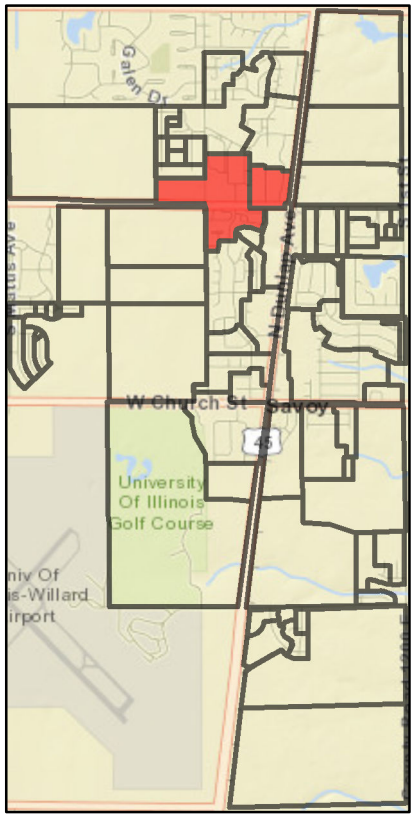

Storm Sewer

- Manhole
- Outlet
- Inlet
- Collector
- Swale
- 2ft Contour

N

Stormwater Management Plan
Village of Savoy, Public Works
December 13, 2013

Drainage Zones

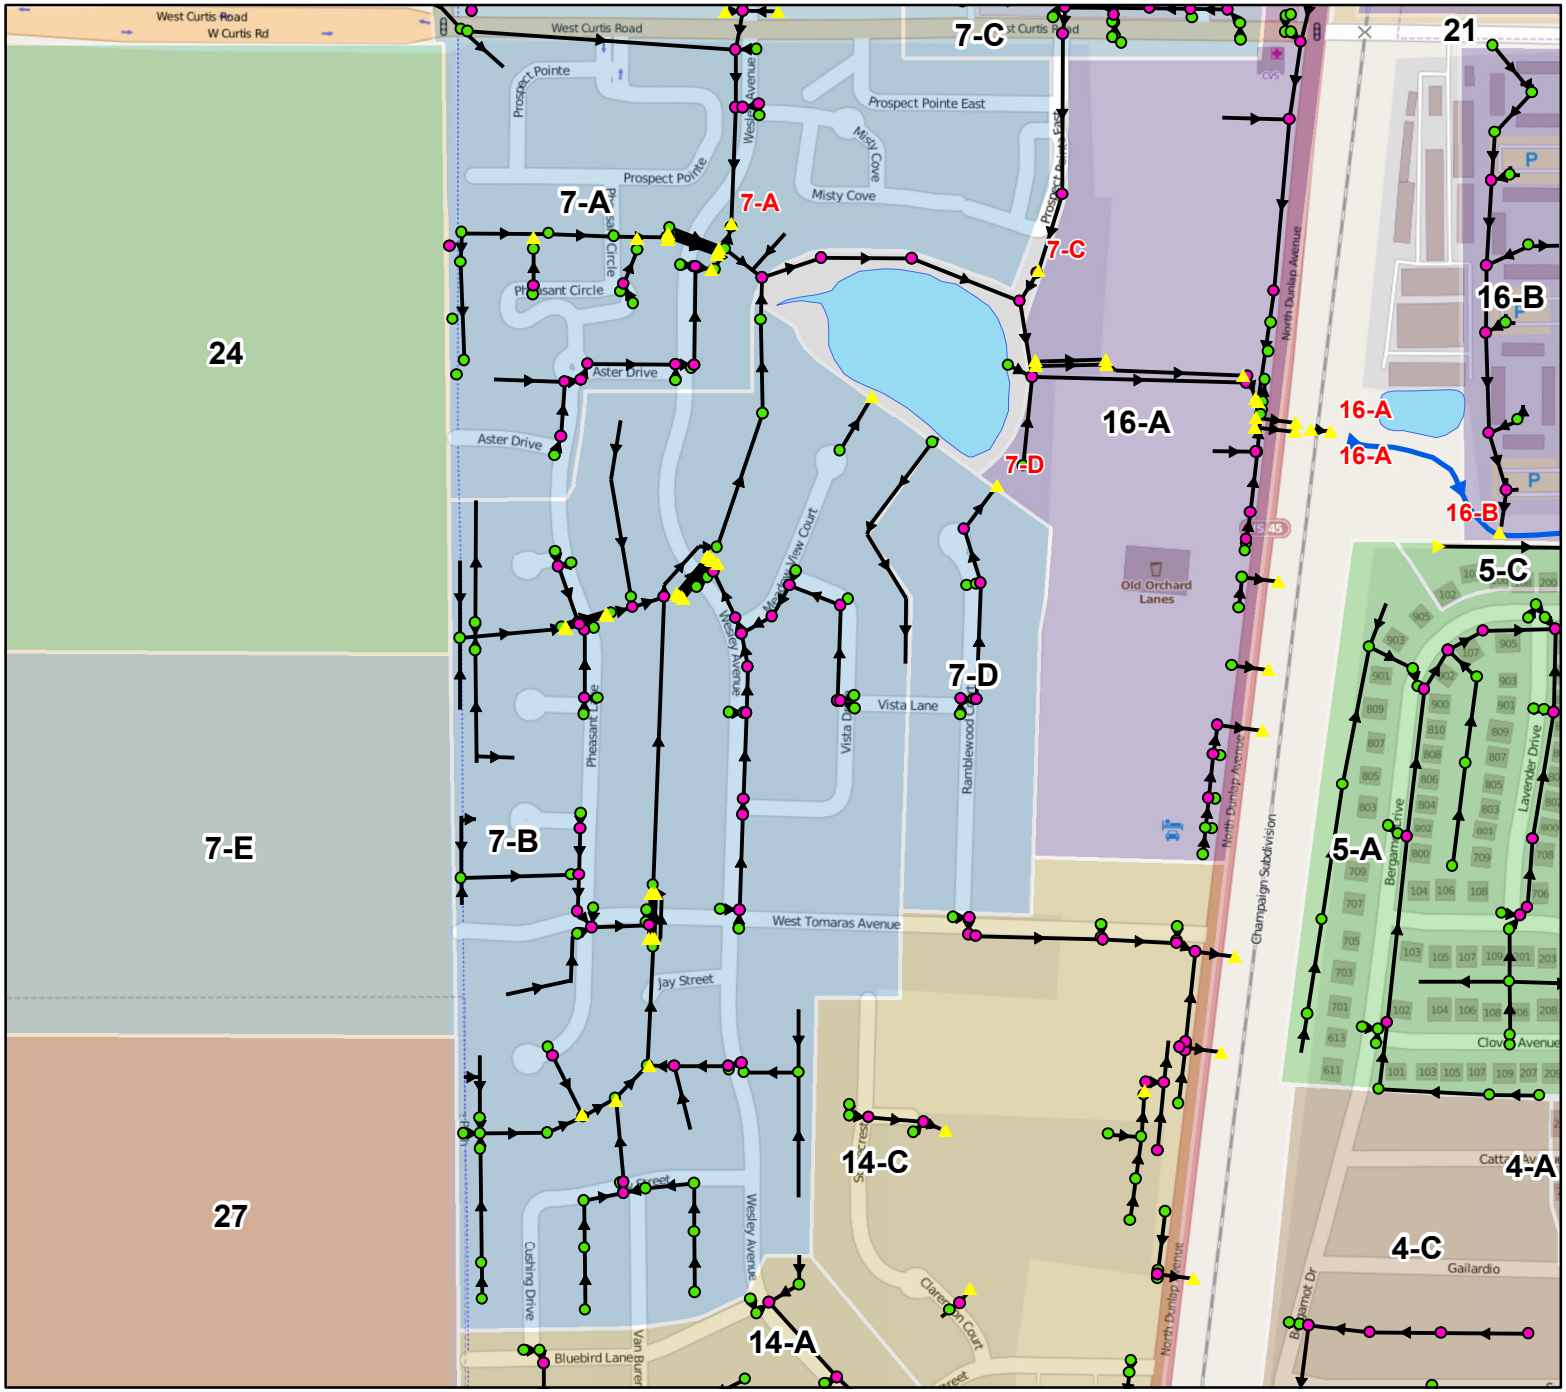

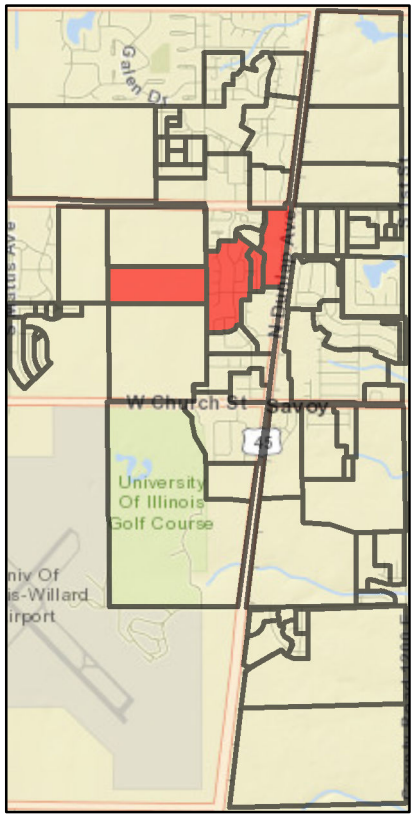

Storm Sewer

- Manhole
- Outlet
- Inlet
- Collector
- Swale
- 2ft Contour

N

Stormwater Management Plan
Village of Savoy, Public Works
December 13, 2013

Drainage Zones

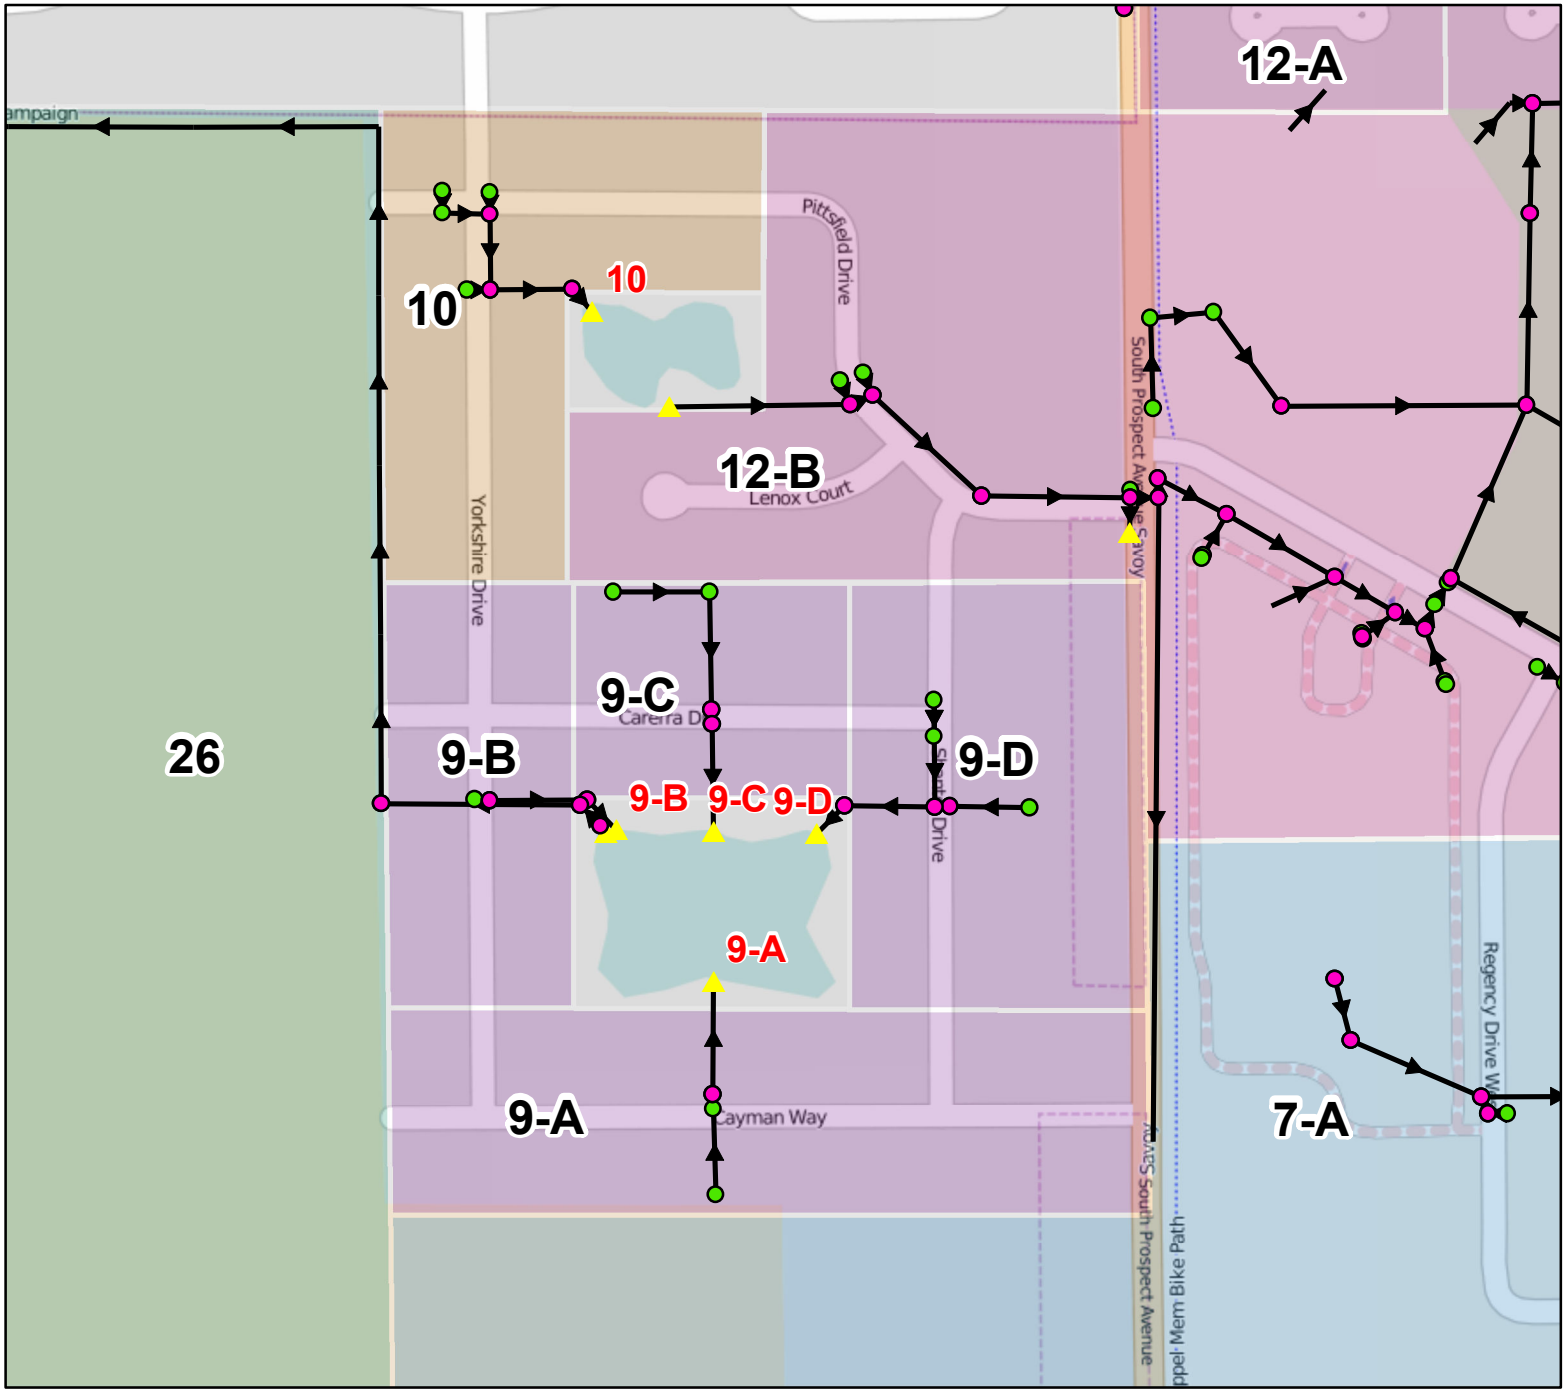

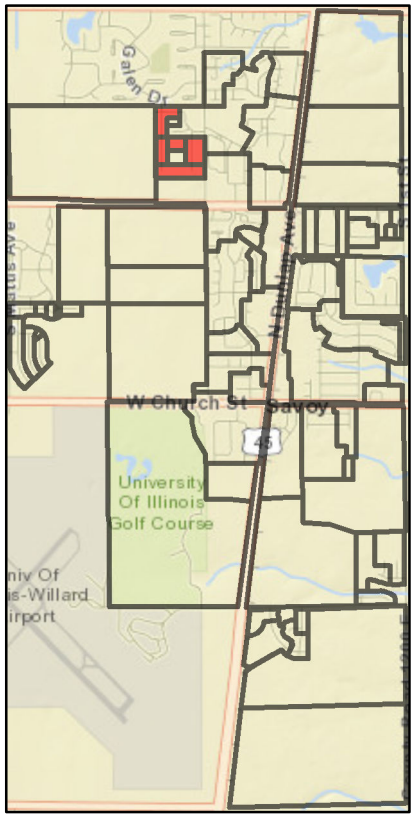

Storm Sewer

- Manhole
- Outlet
- Inlet
- Collector
- Swale
- 2ft Contour

N

Stormwater Management Plan
Village of Savoy, Public Works
December 13, 2013

Drainage Zones

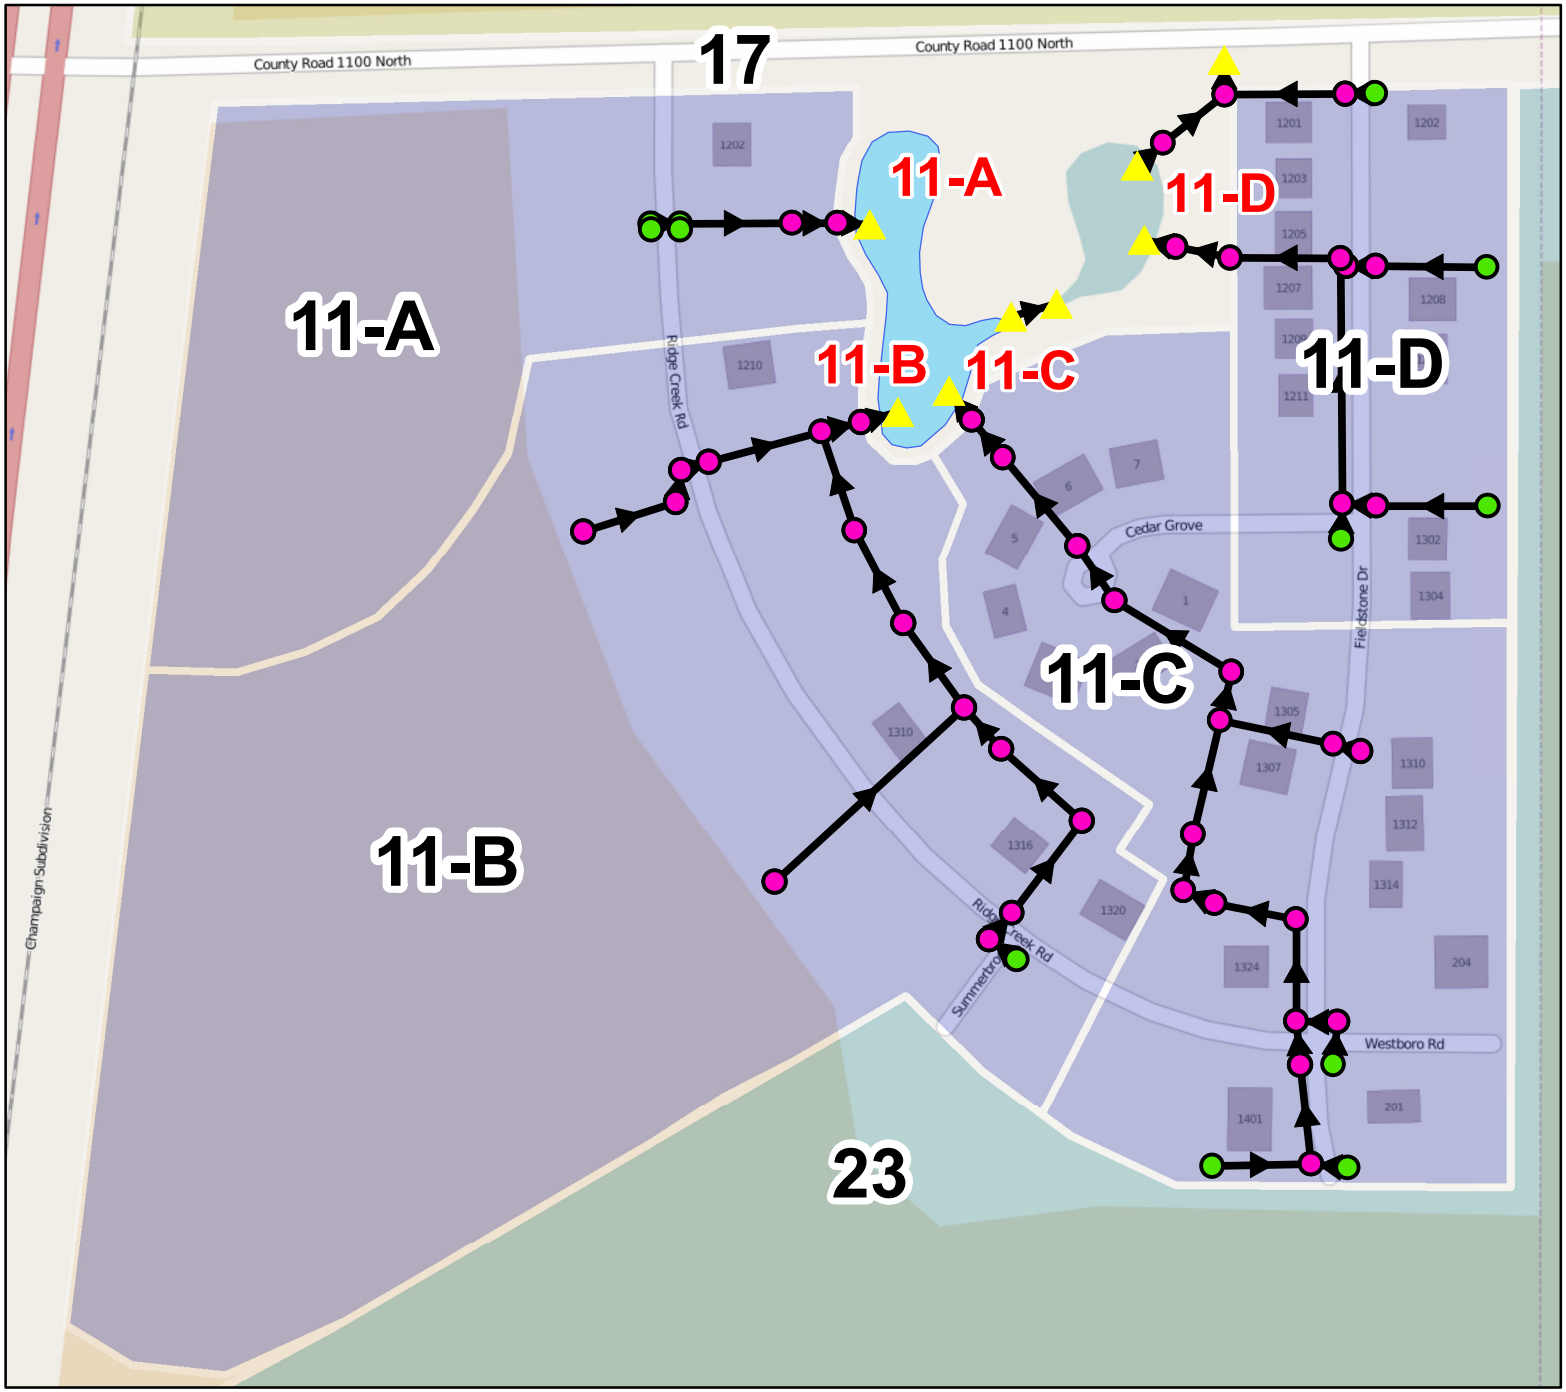

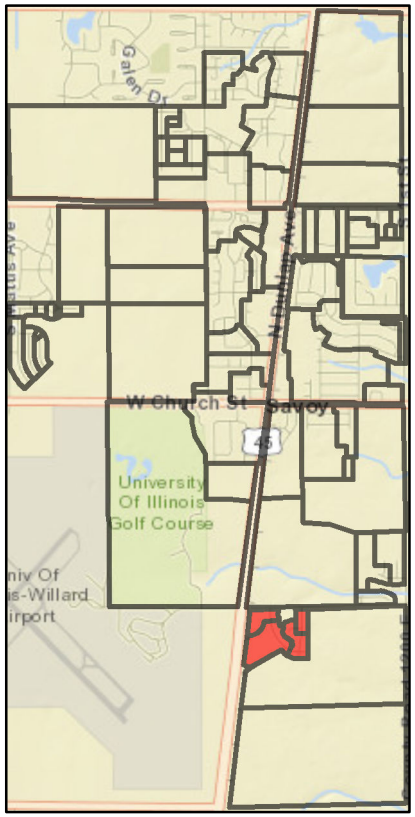

Storm Sewer

- Manhole
- Outlet
- Inlet
- Collector
- Swale
- 2ft Contour

N

Stormwater Management Plan
Village of Savoy, Public Works
December 13, 2013

Drainage Zones

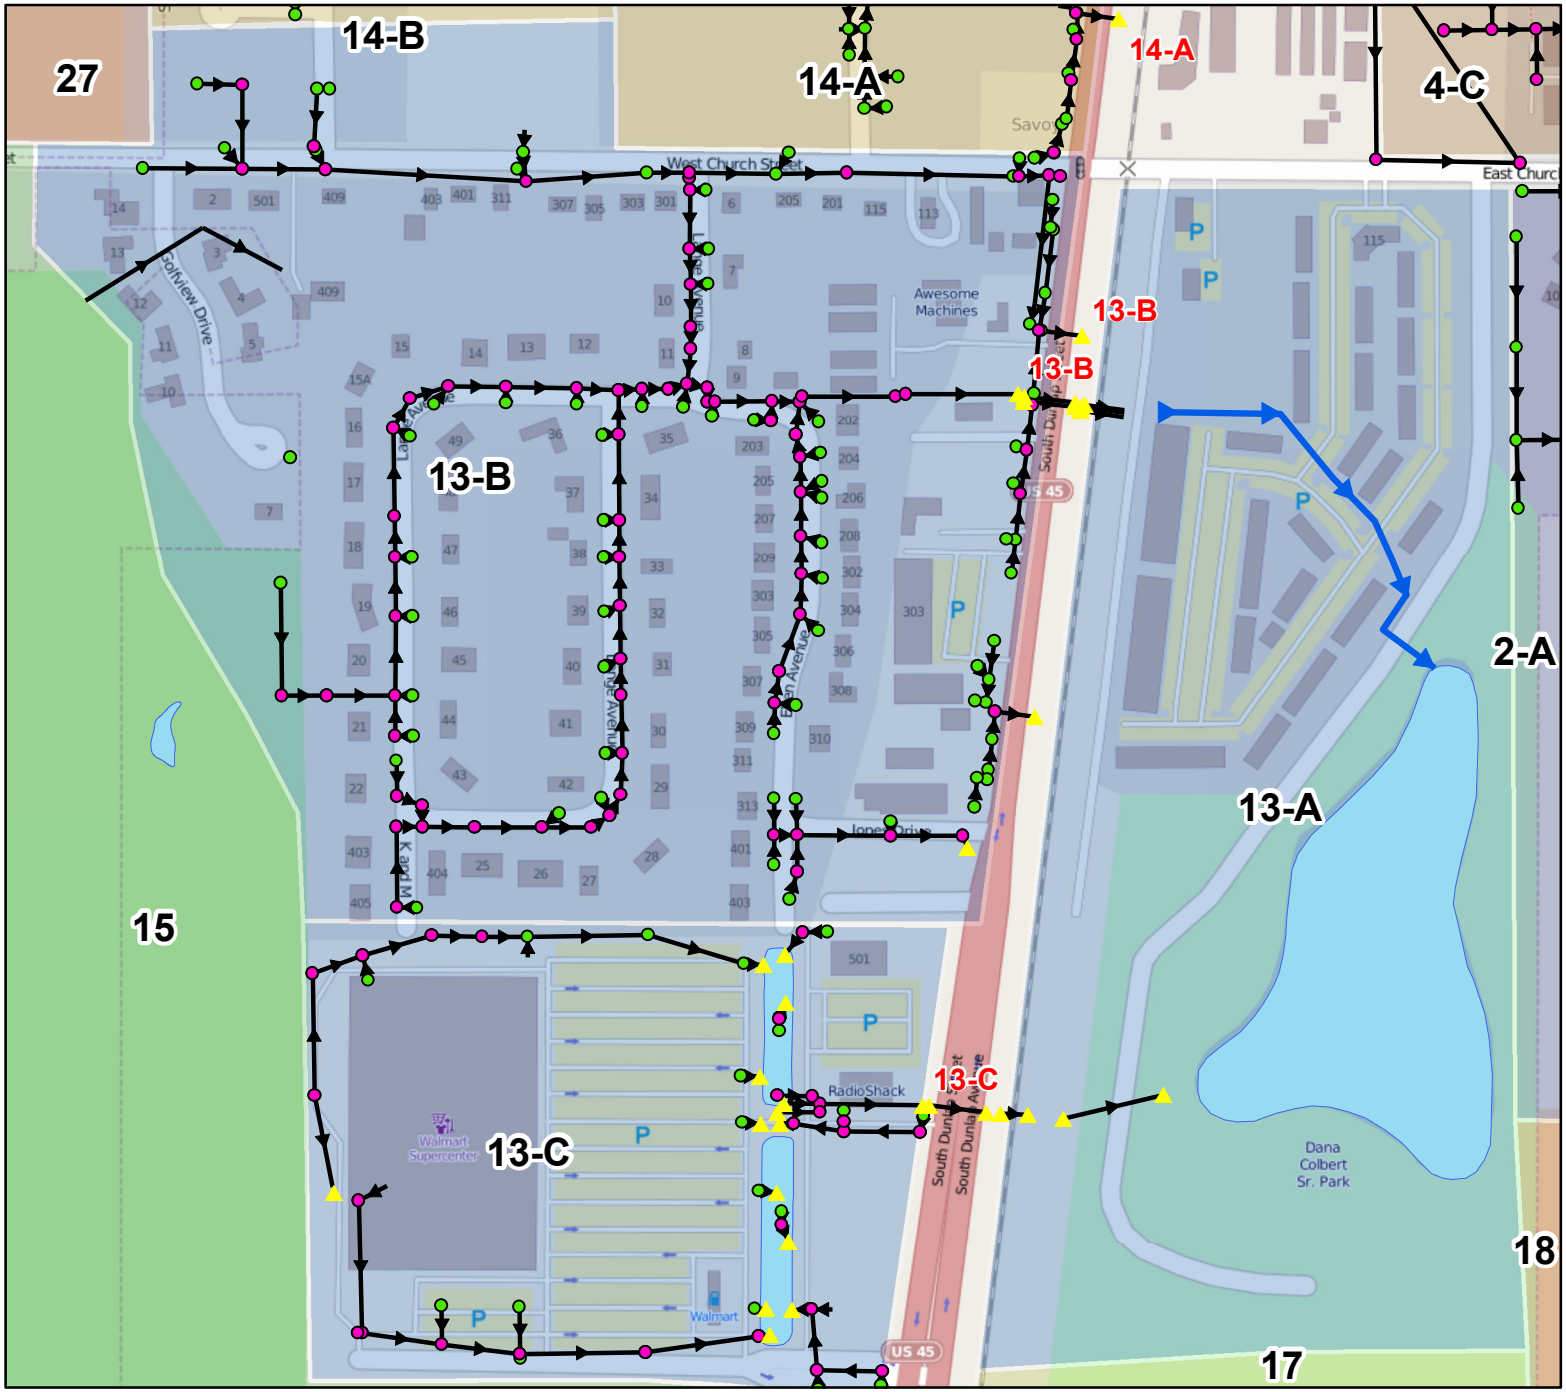

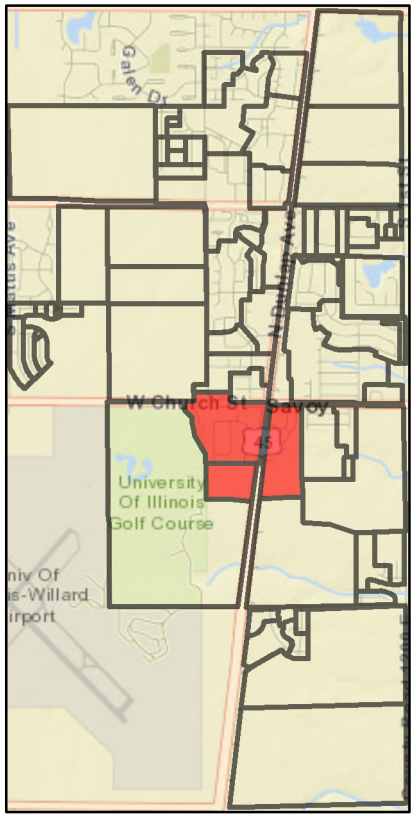

Storm Sewer

- Manhole
- Outlet
- Inlet
- Collector
- Swale
- 2ft Contour

N

Stormwater Management Plan
Village of Savoy, Public Works
December 13, 2013

Drainage Zones

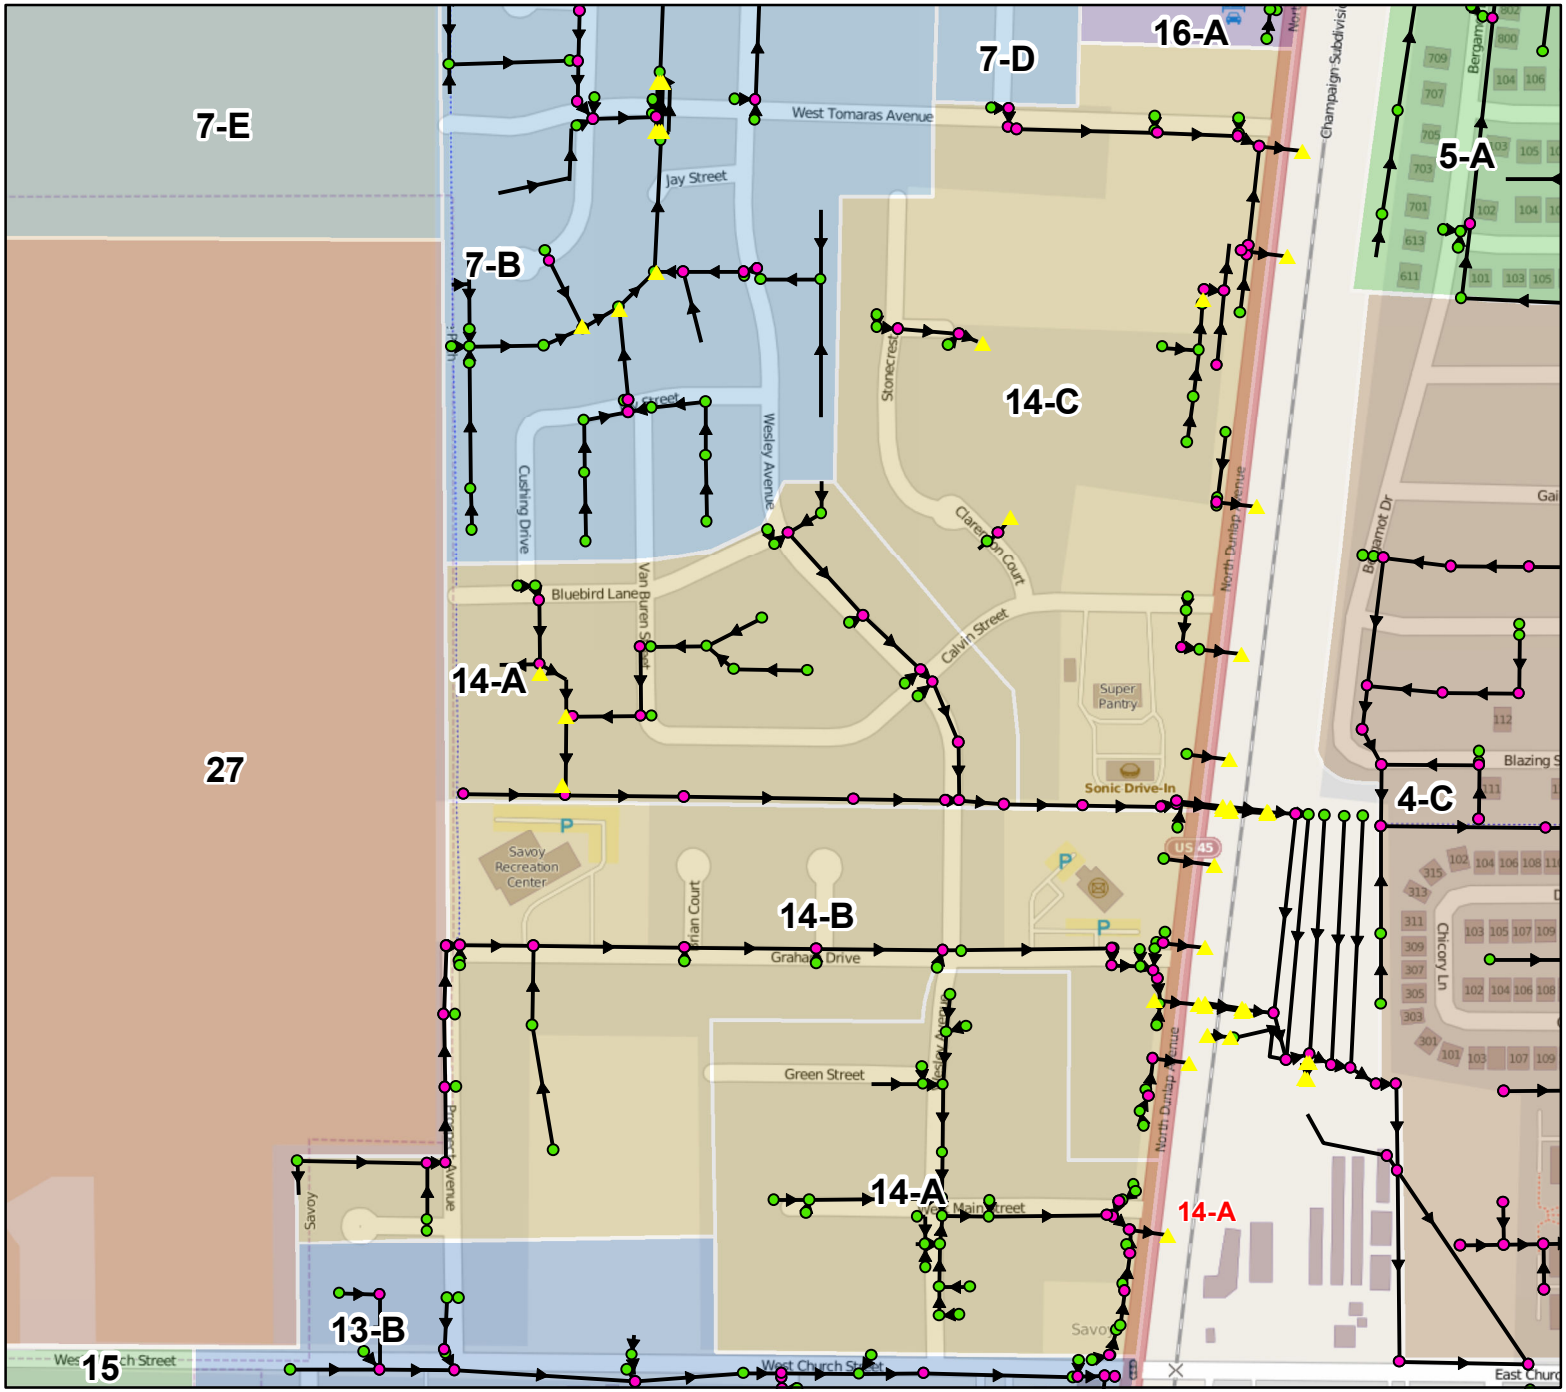

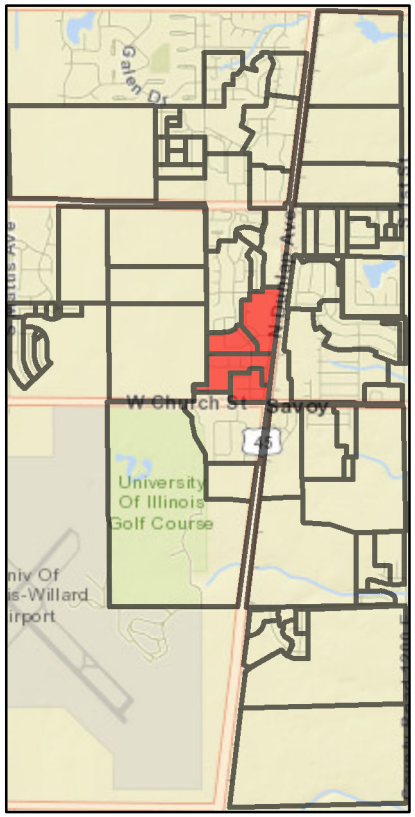

Storm Sewer

- Manhole
- Outlet
- Inlet
- Collector
- Swale
- 2ft Contour

N

Stormwater Management Plan
Village of Savoy, Public Works
December 13, 2013

Drainage Zones

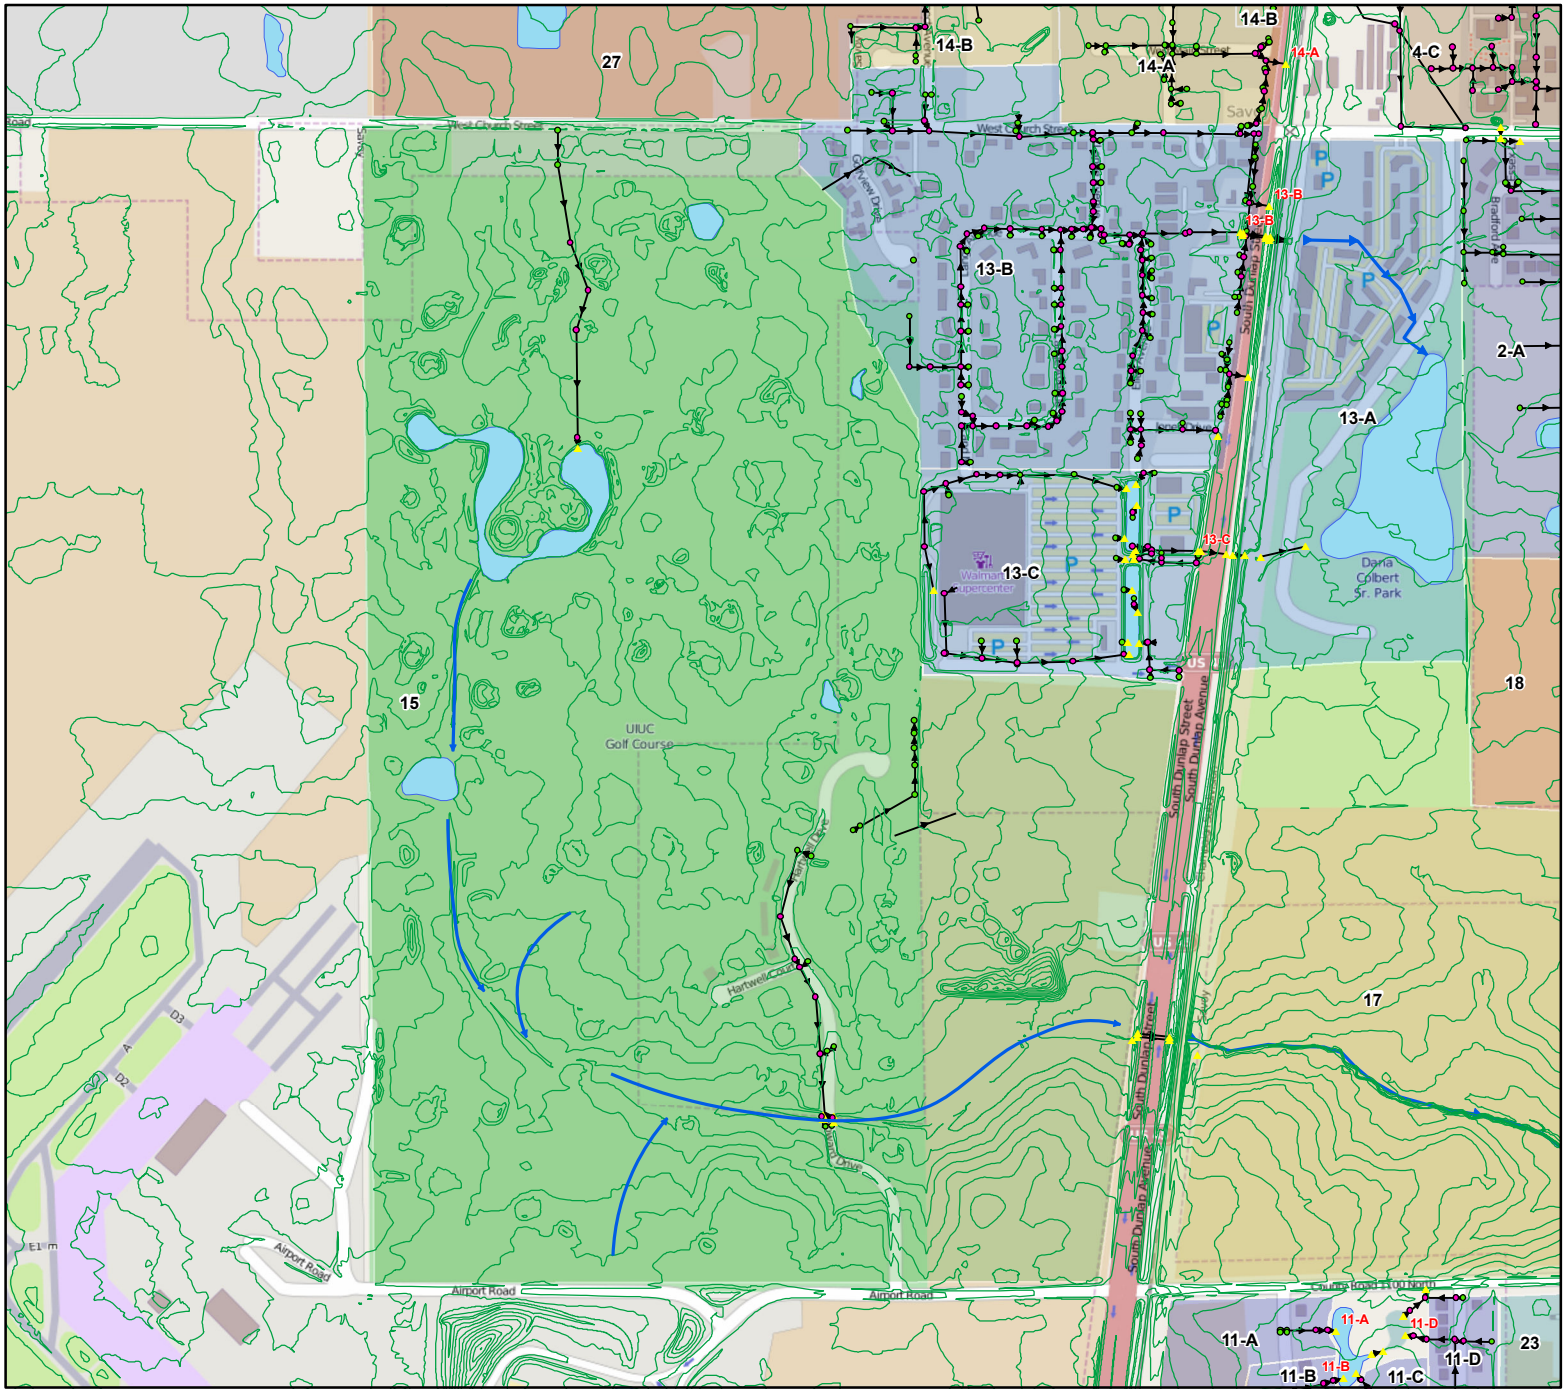

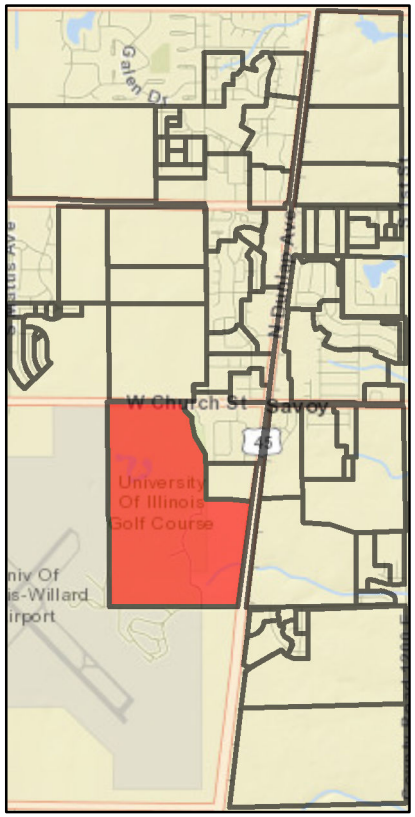

Storm Sewer

- Manhole
- Outlet
- Inlet
- Collector
- Swale
- 2ft Contour

N

Stormwater Management Plan
Village of Savoy, Public Works
December 13, 2013

Drainage Zones

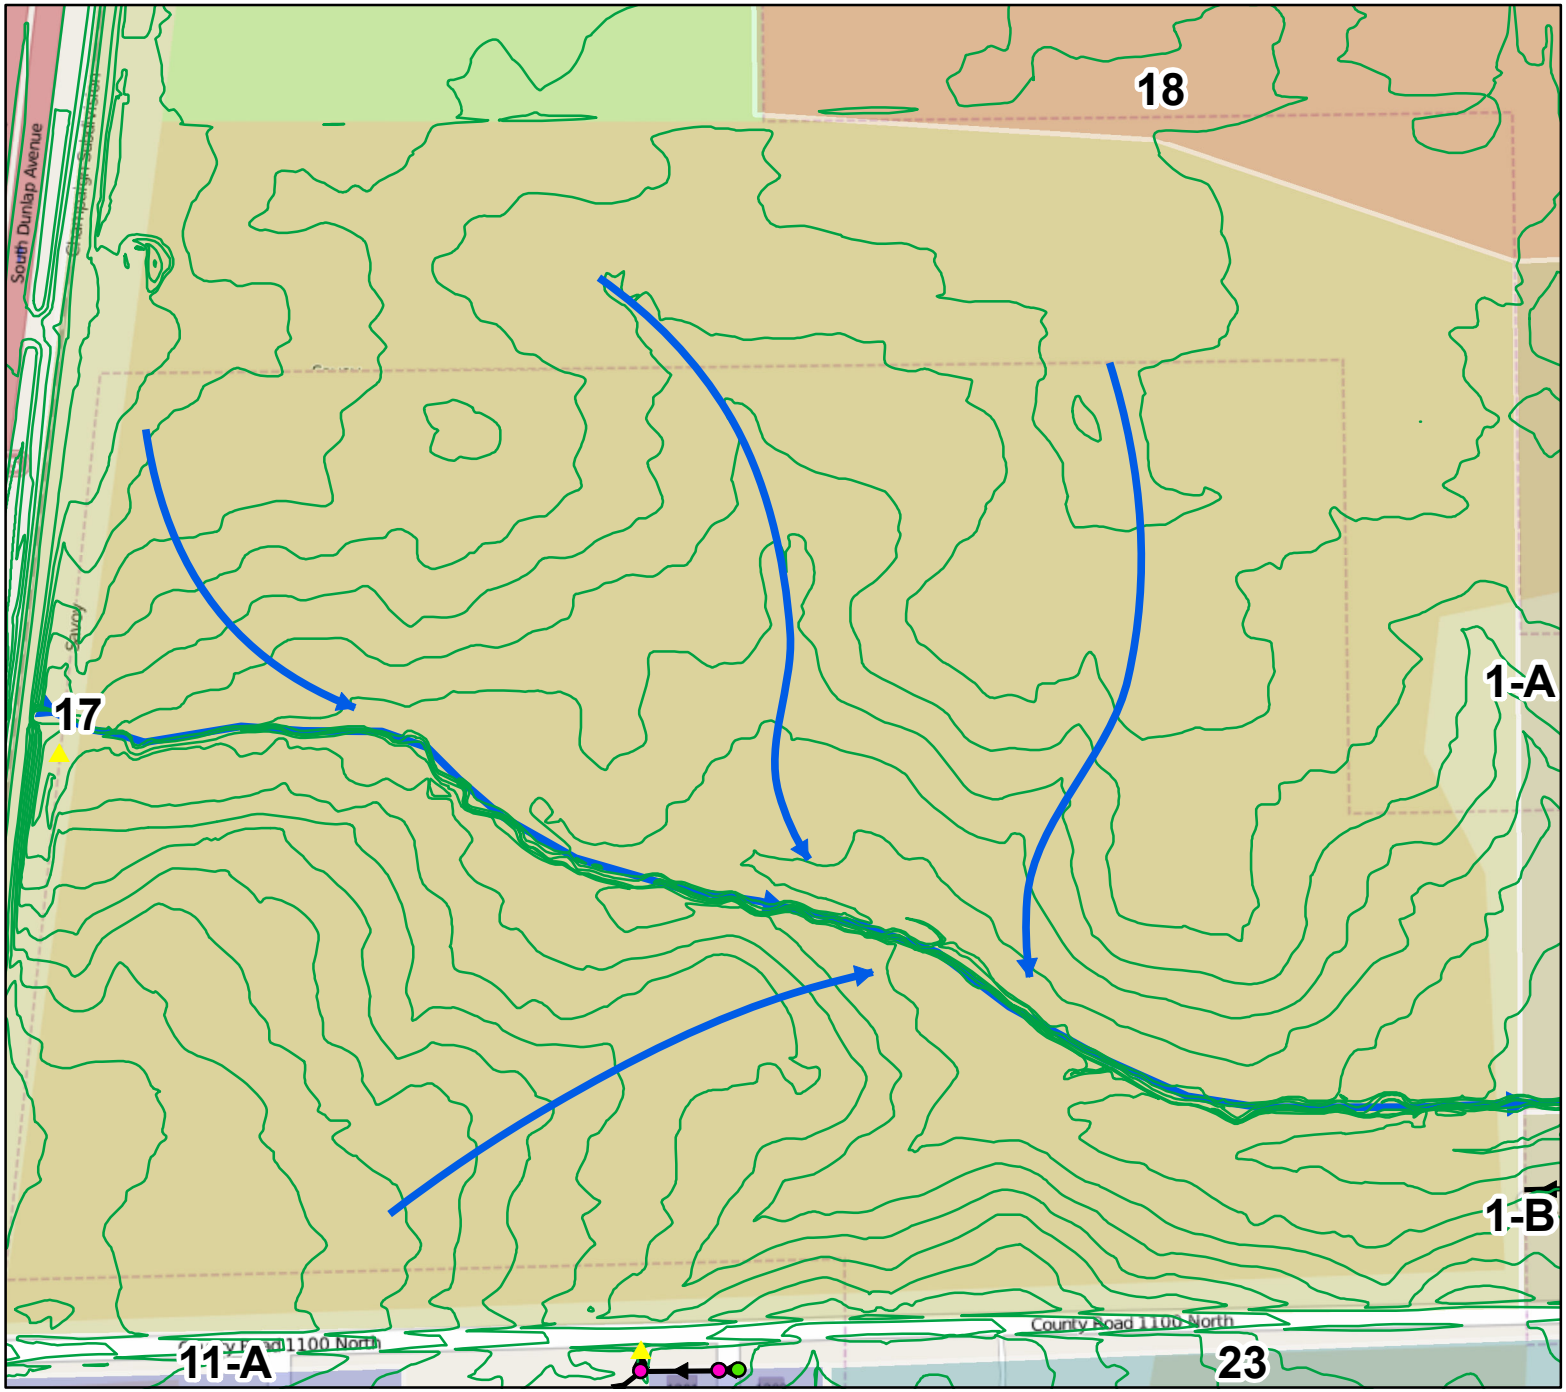

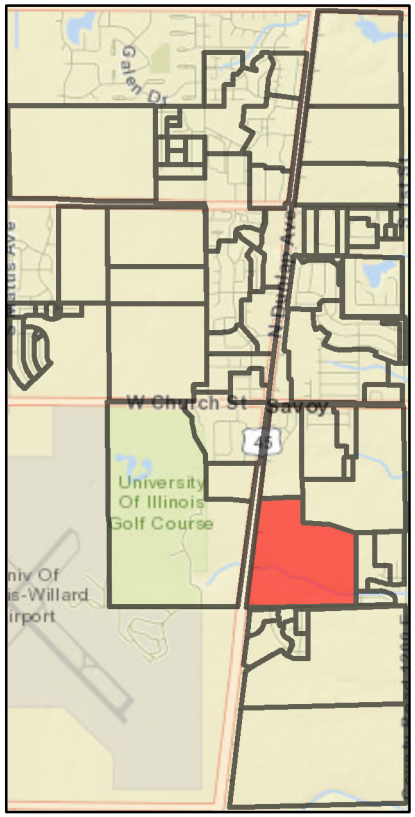

Storm Sewer

- Manhole
- Outlet
- Inlet
- Collector
- Swale
- 2ft Contour

N

Stormwater Management Plan
Village of Savoy, Public Works
December 13, 2013

Drainage Zones

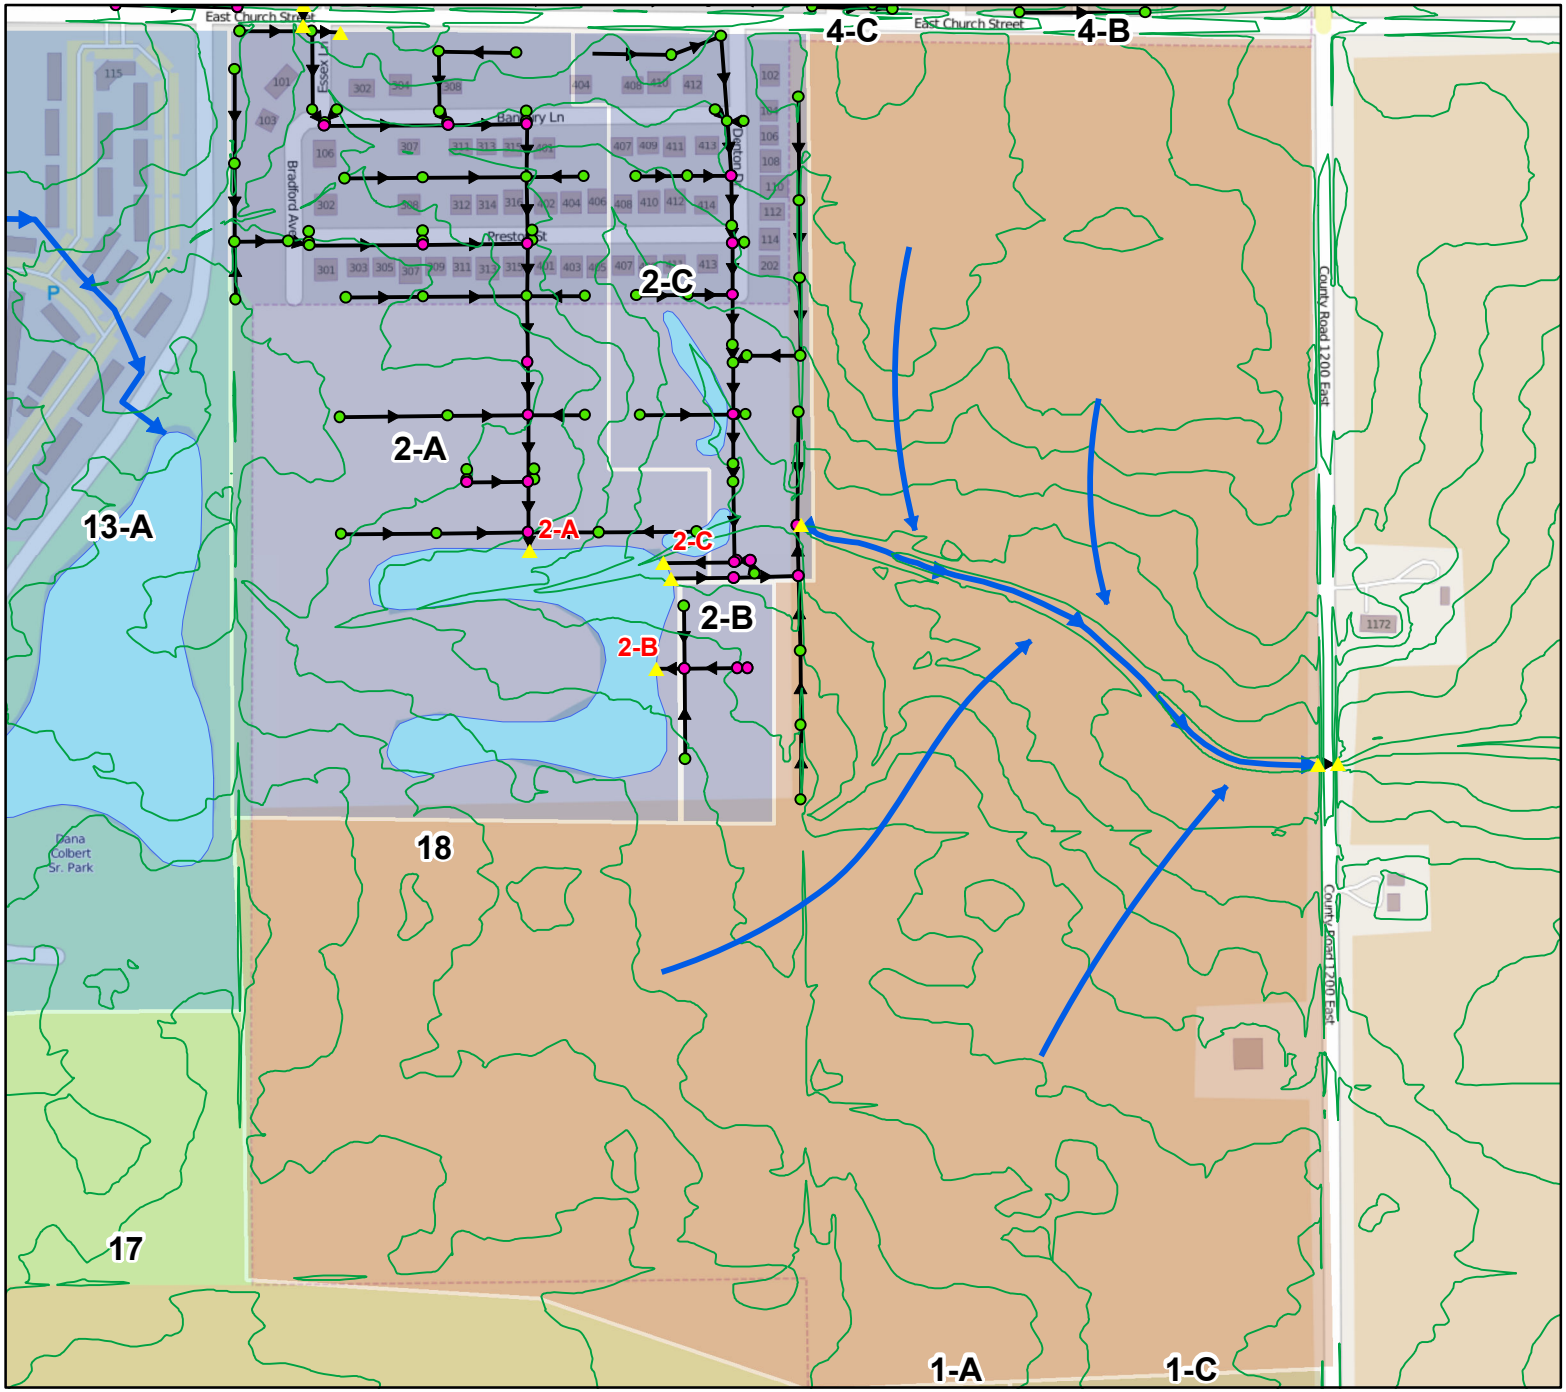

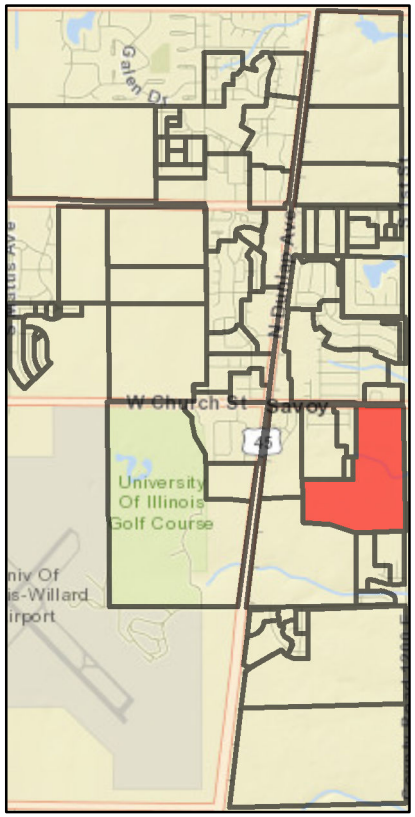

Storm Sewer

- Manhole
- Outlet
- Inlet
- Collector
- Swale
- 2ft Contour

N

Stormwater Management Plan
Village of Savoy, Public Works
December 13, 2013

Drainage Zones

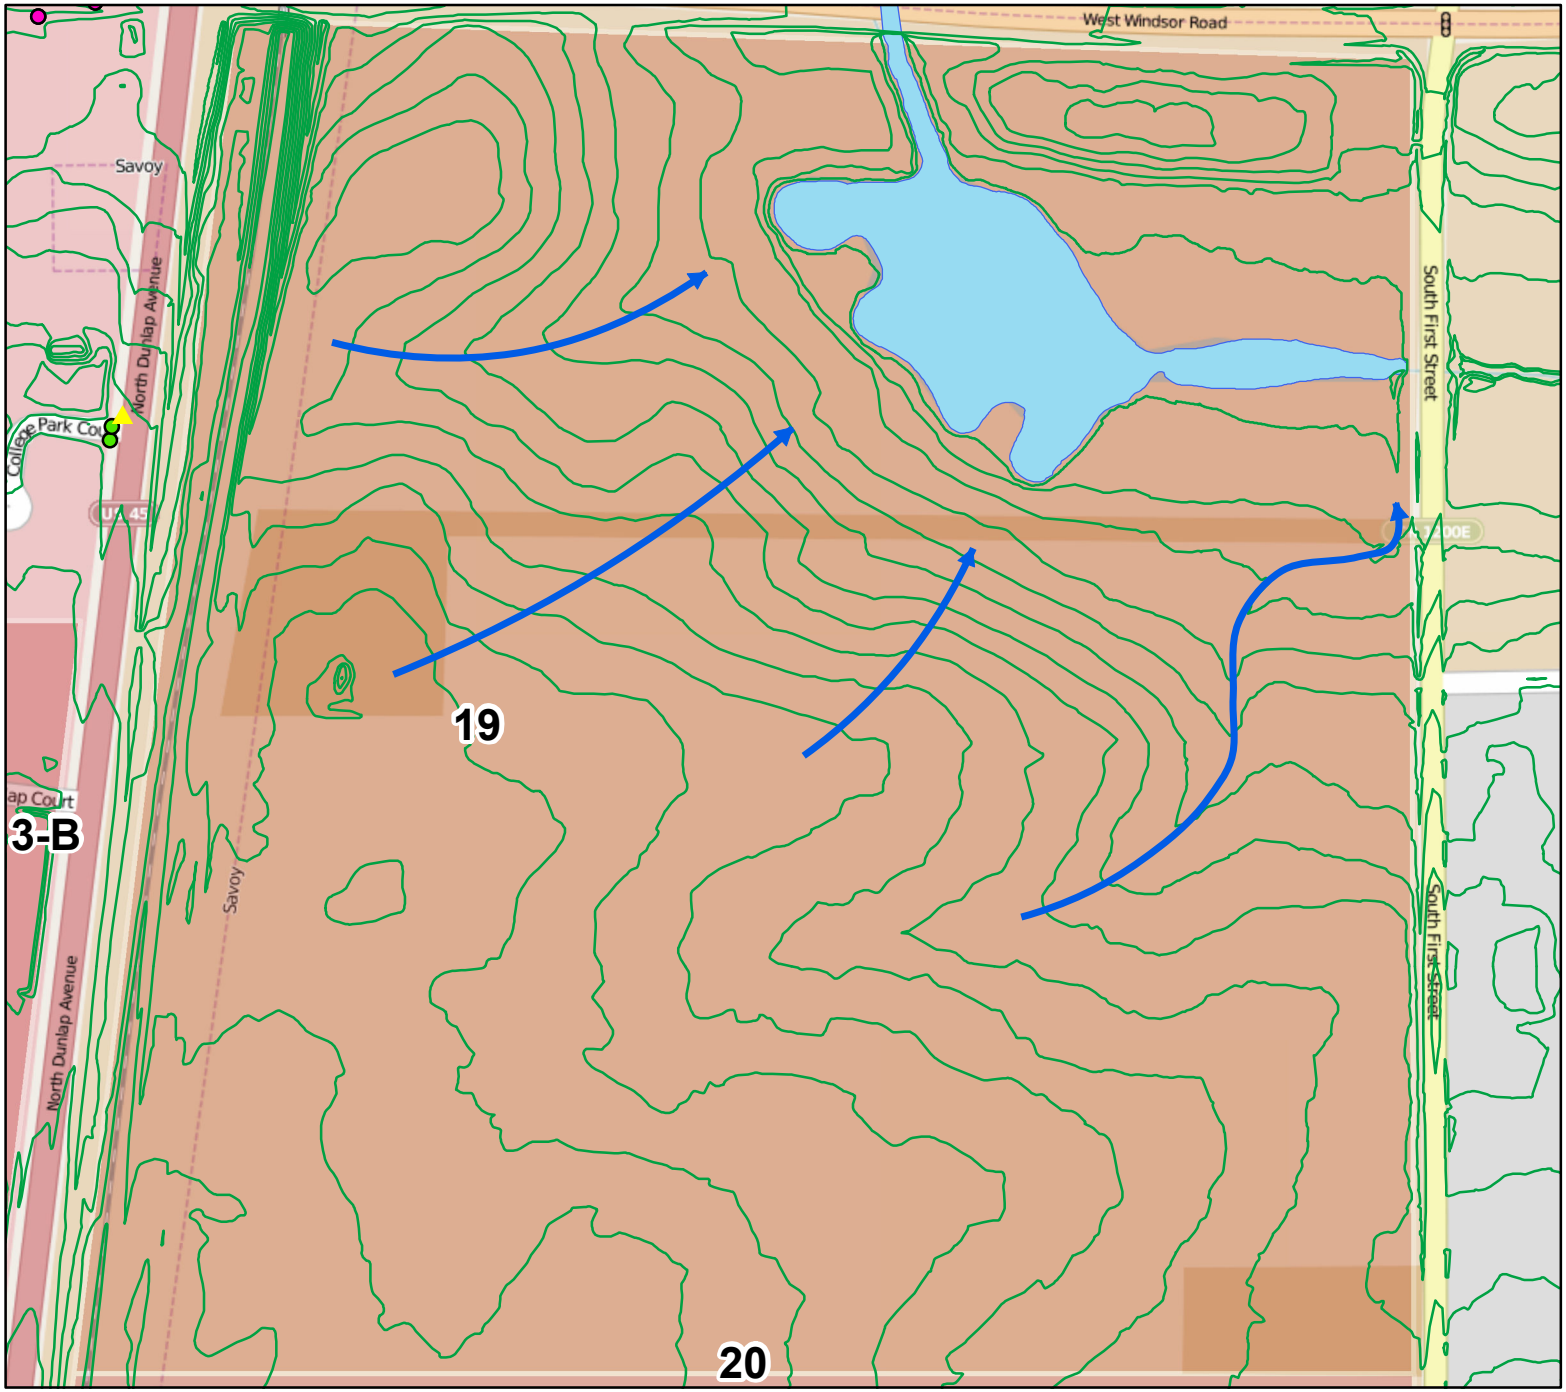

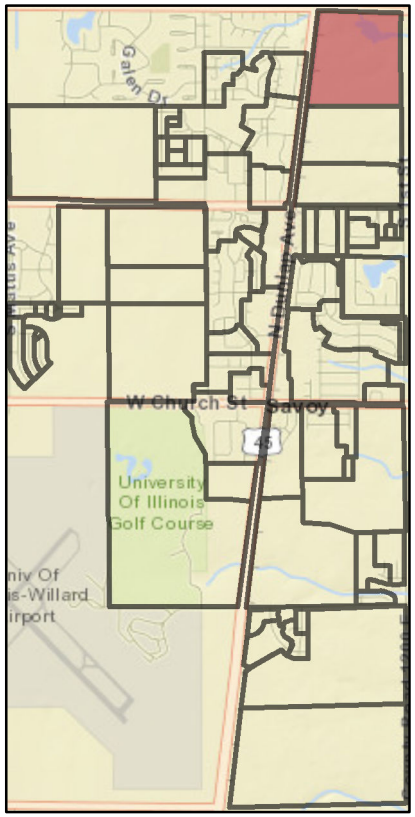

Storm Sewer

- Manhole
- Outlet
- Inlet
- Collector
- Swale
- 2ft Contour

N

Stormwater Management Plan
Village of Savoy, Public Works
December 13, 2013

Drainage Zones

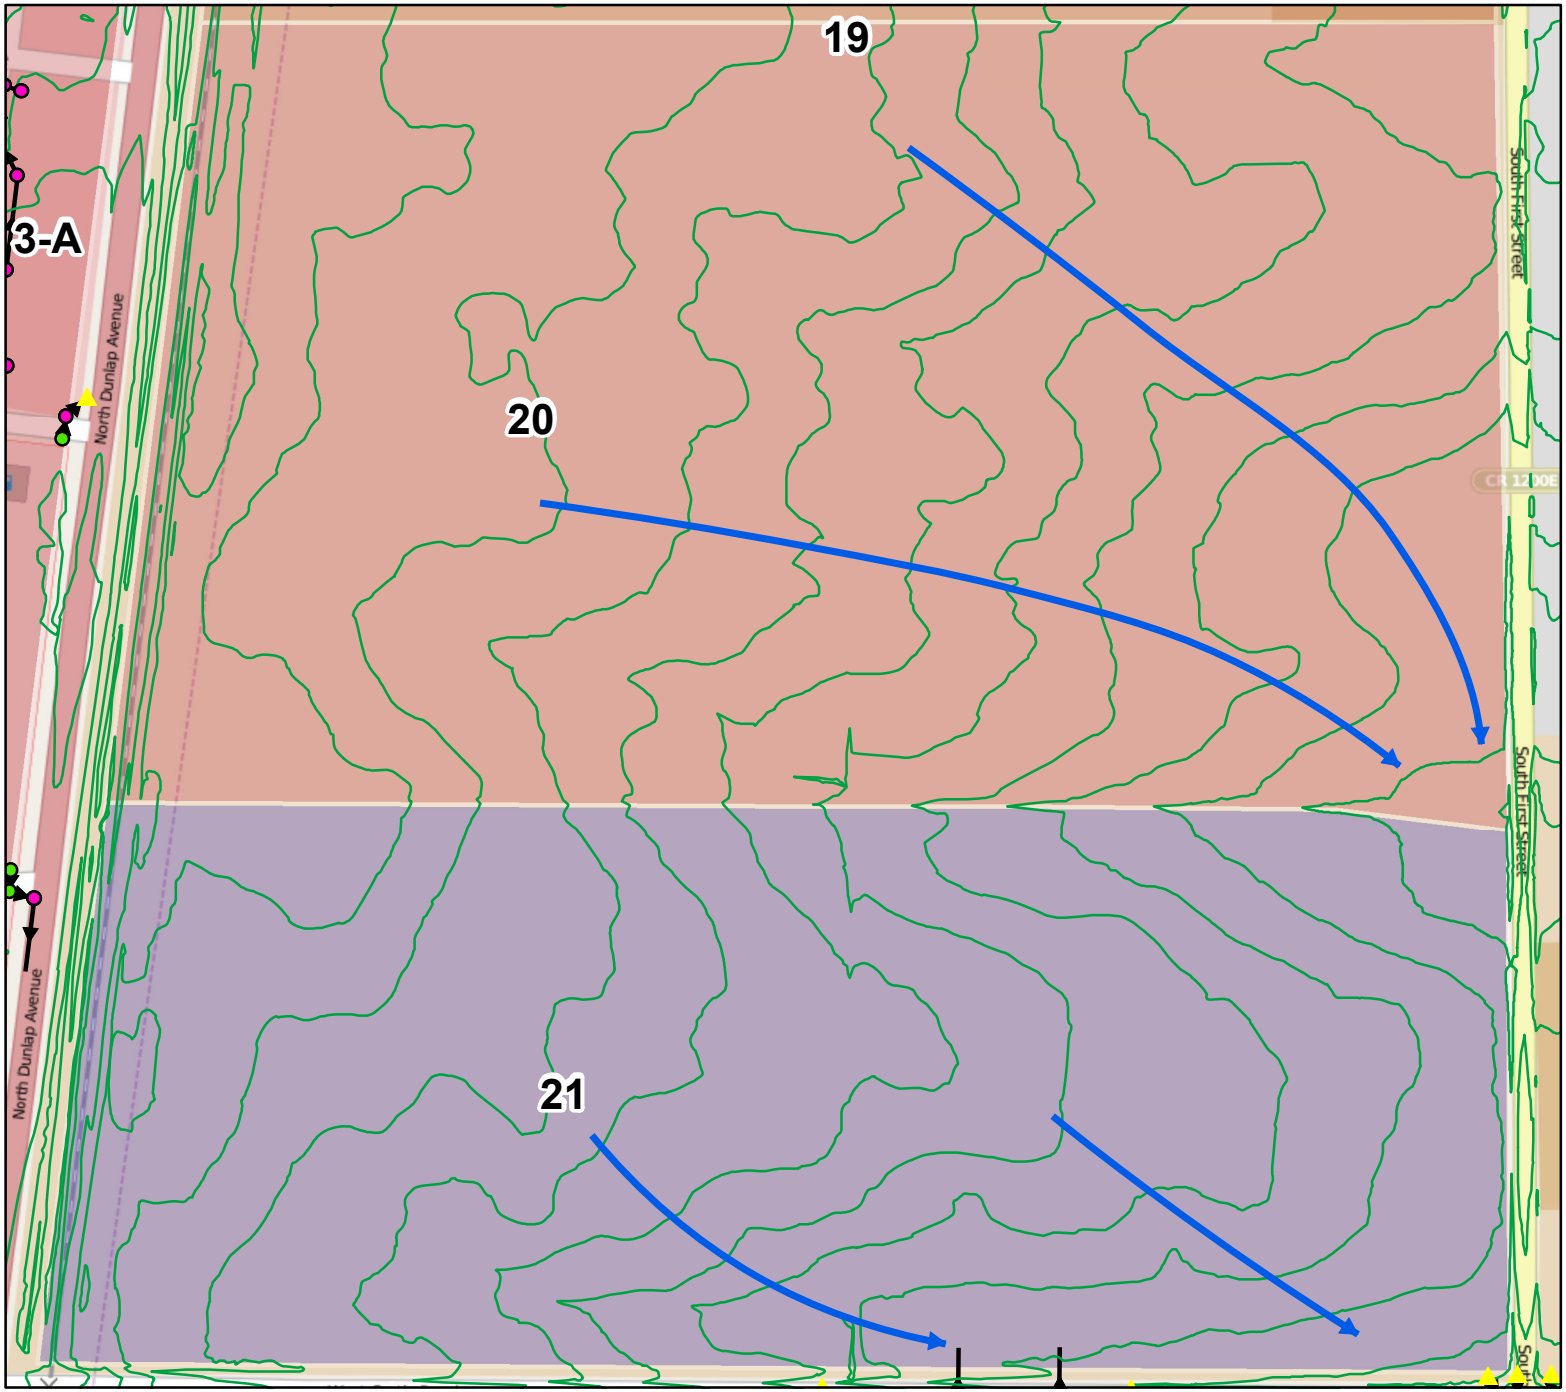

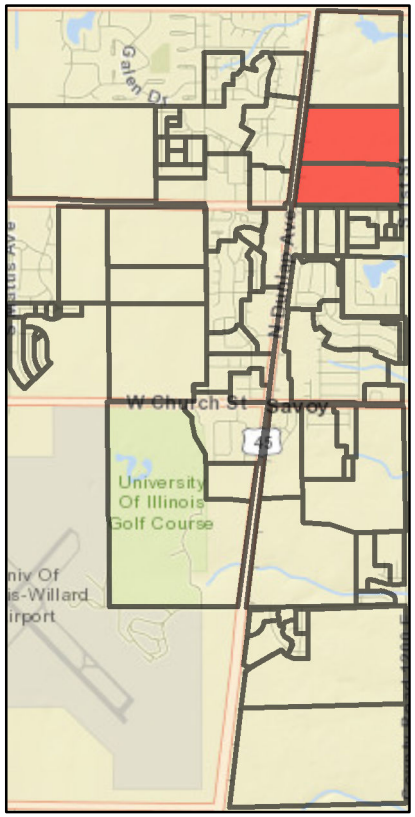

Storm Sewer

- Manhole
- Outlet
- Inlet
- Collector
- Swale
- 2ft Contour

N

Stormwater Management Plan
Village of Savoy, Public Works
December 13, 2013

Drainage Zones

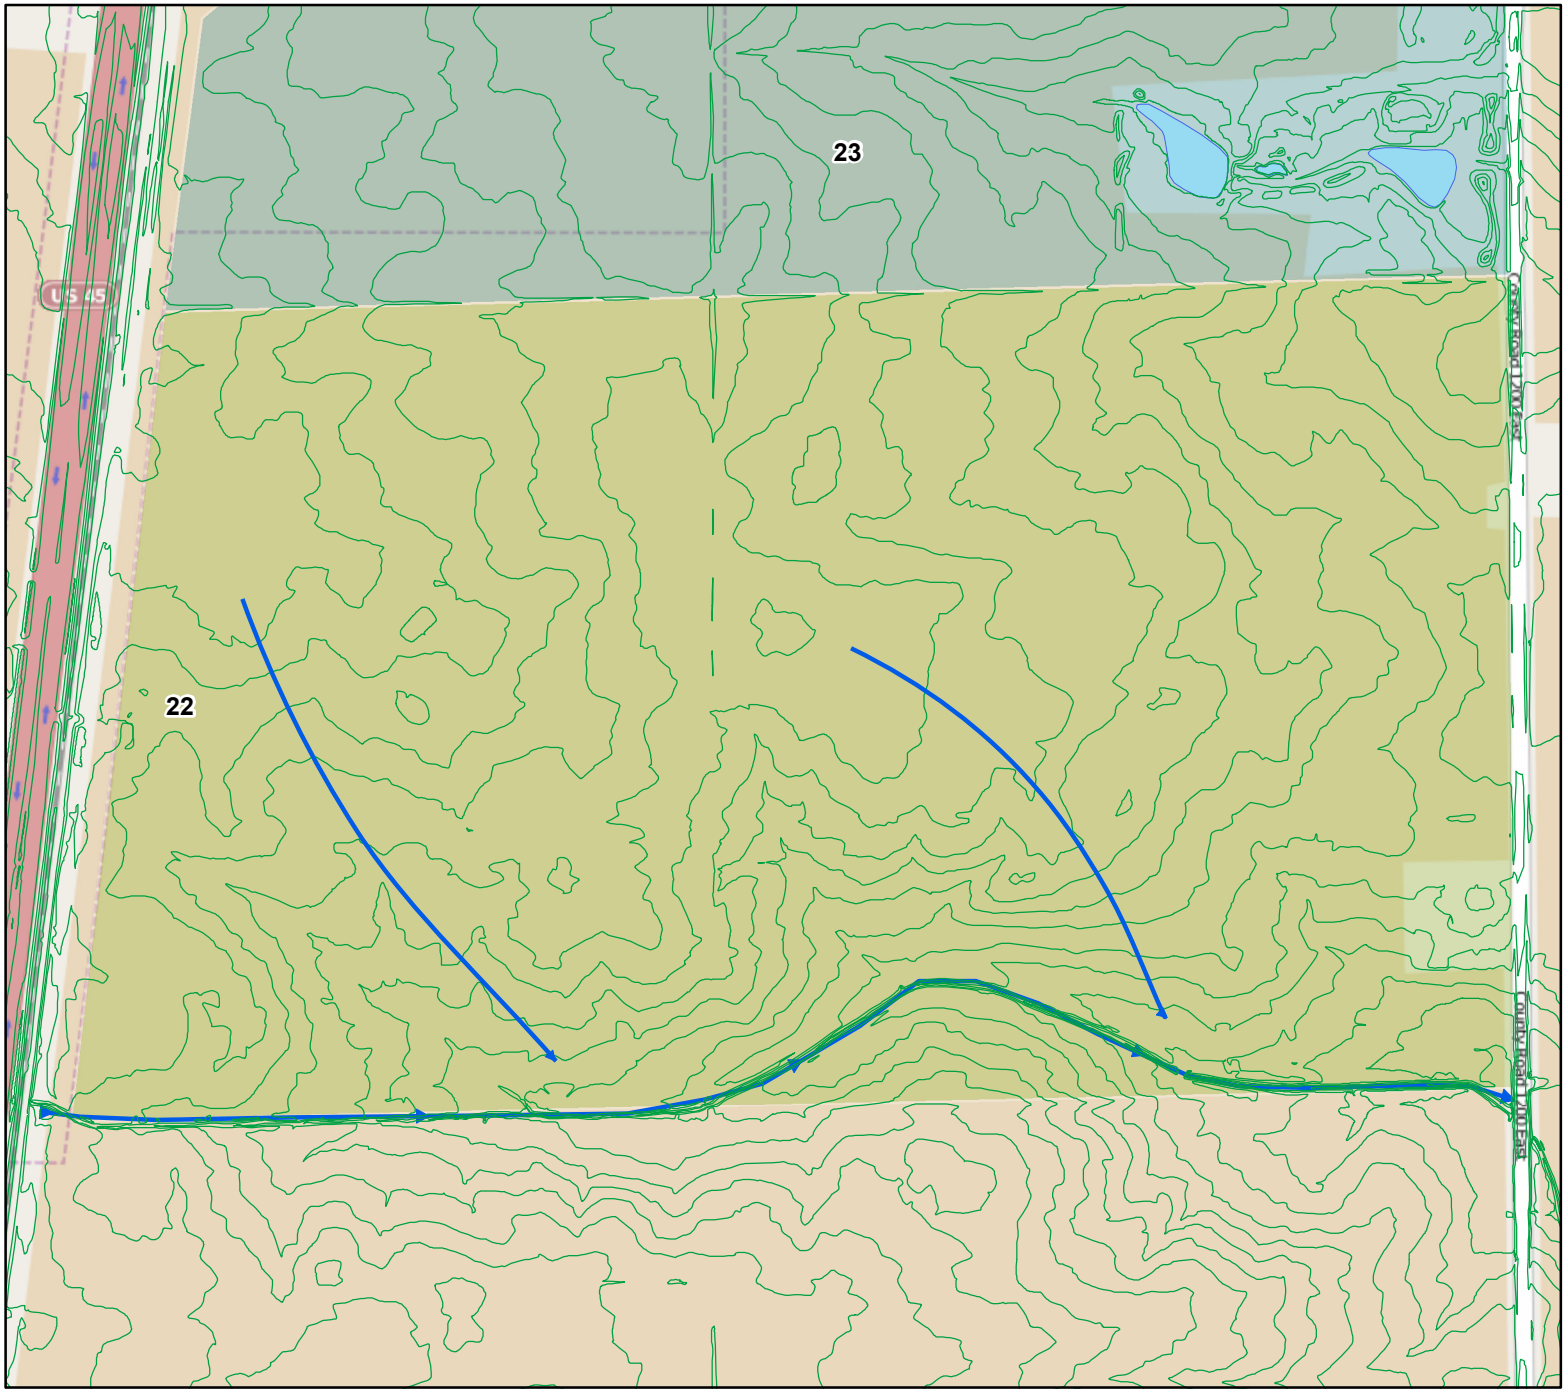

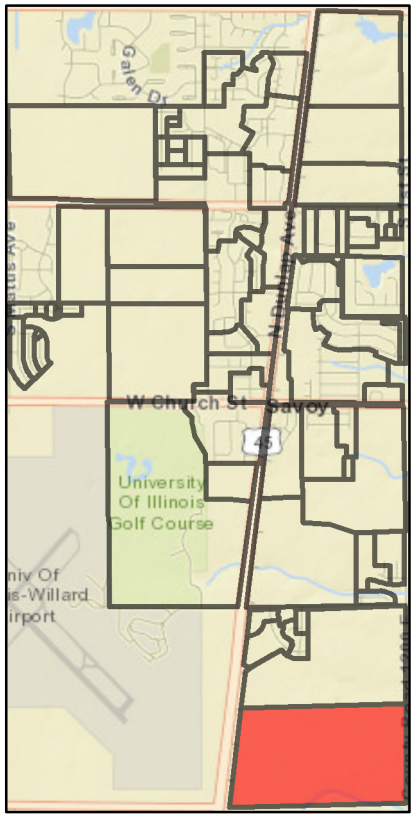

Storm Sewer

- Manhole
- Outlet
- Inlet
- Collector
- Swale
- 2ft Contour

N

Stormwater Management Plan
Village of Savoy, Public Works
December 13, 2013

Drainage Zones

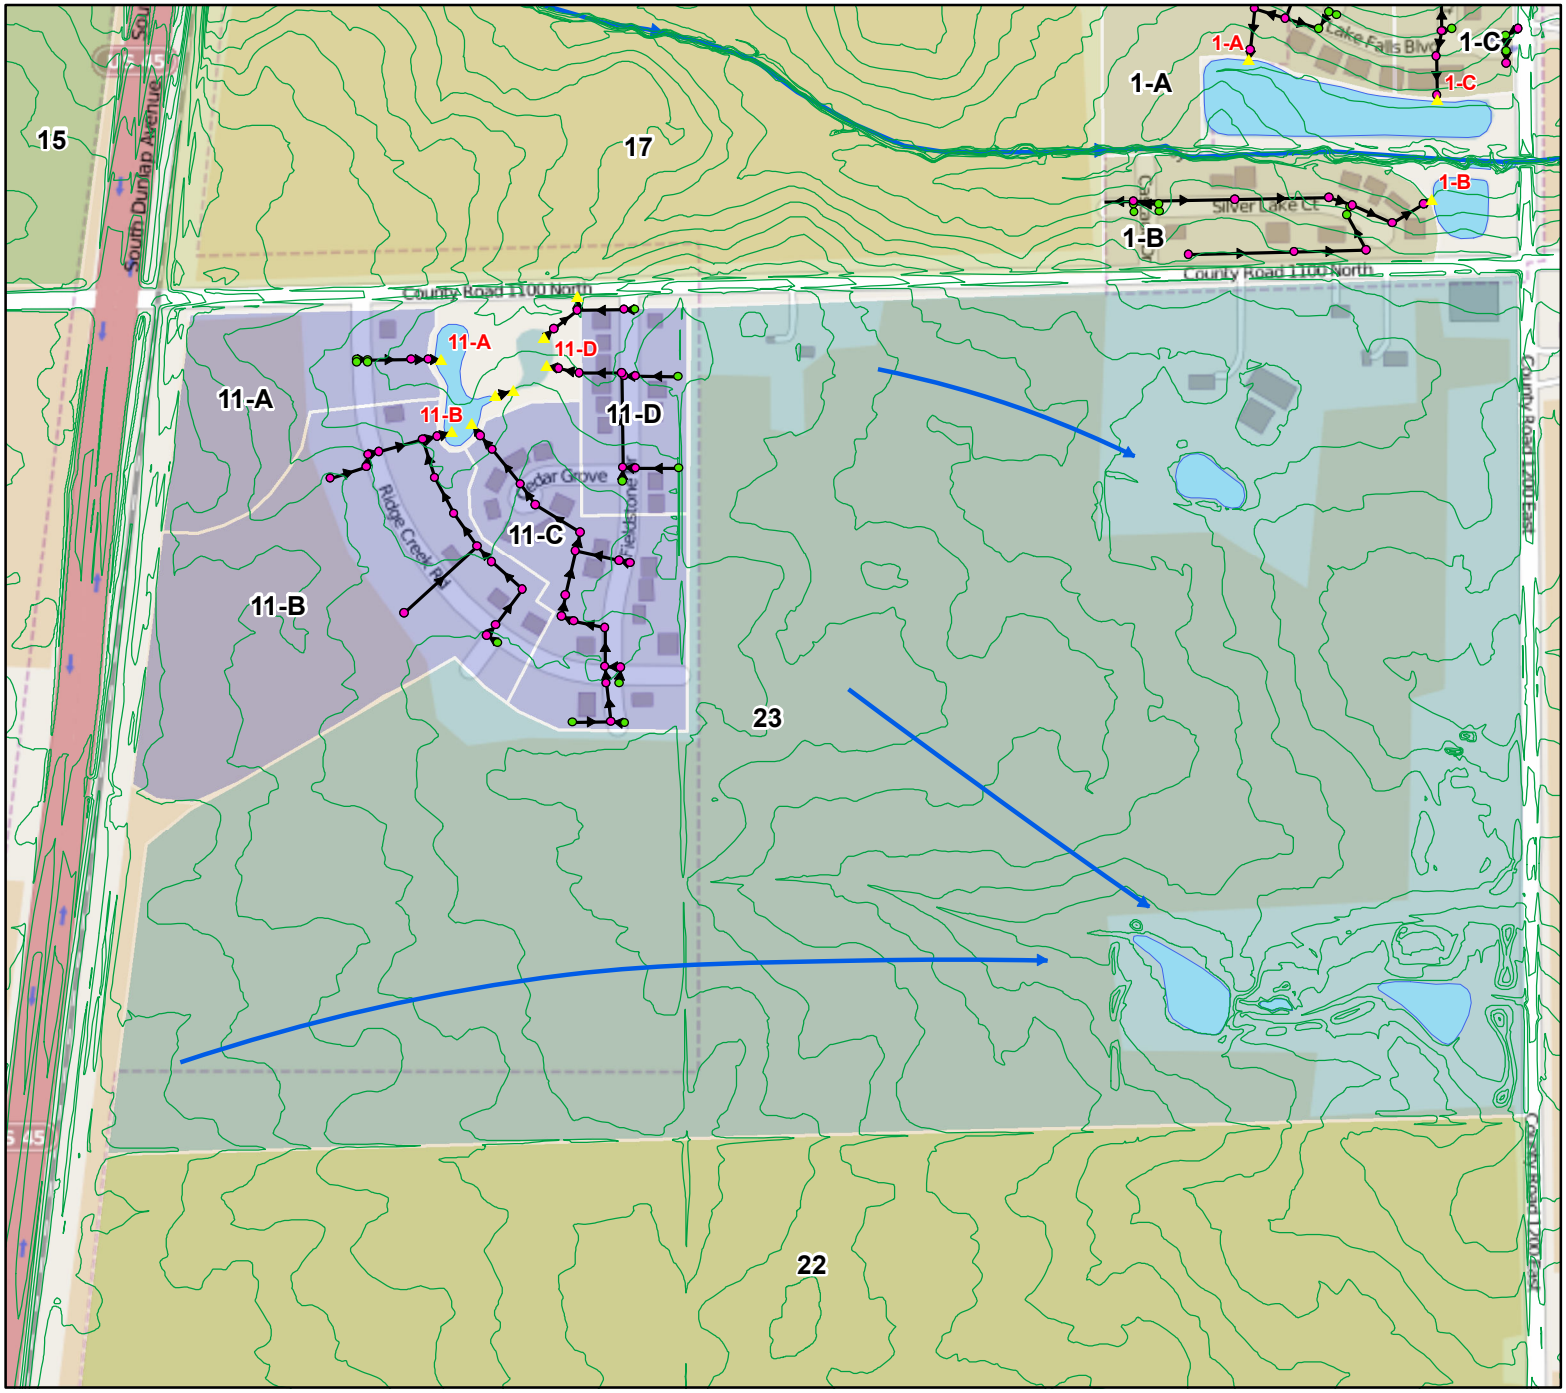

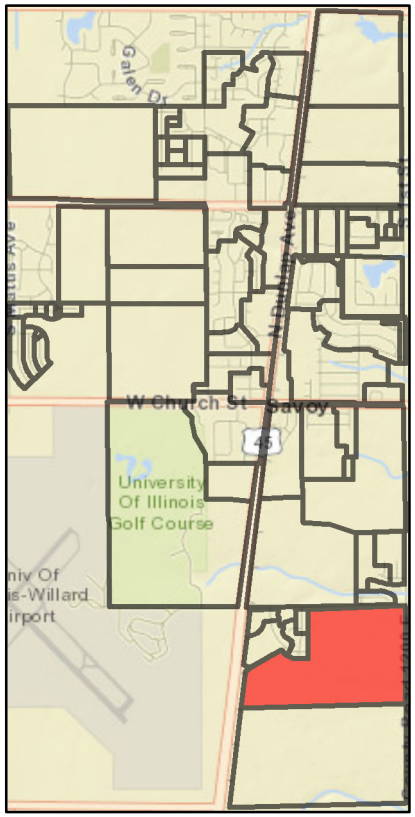

Storm Sewer

- Manhole
- Outlet
- Inlet
- Collector
- Swale
- 2ft Contour

N

Stormwater Management Plan
Village of Savoy, Public Works
December 13, 2013

Drainage Zones

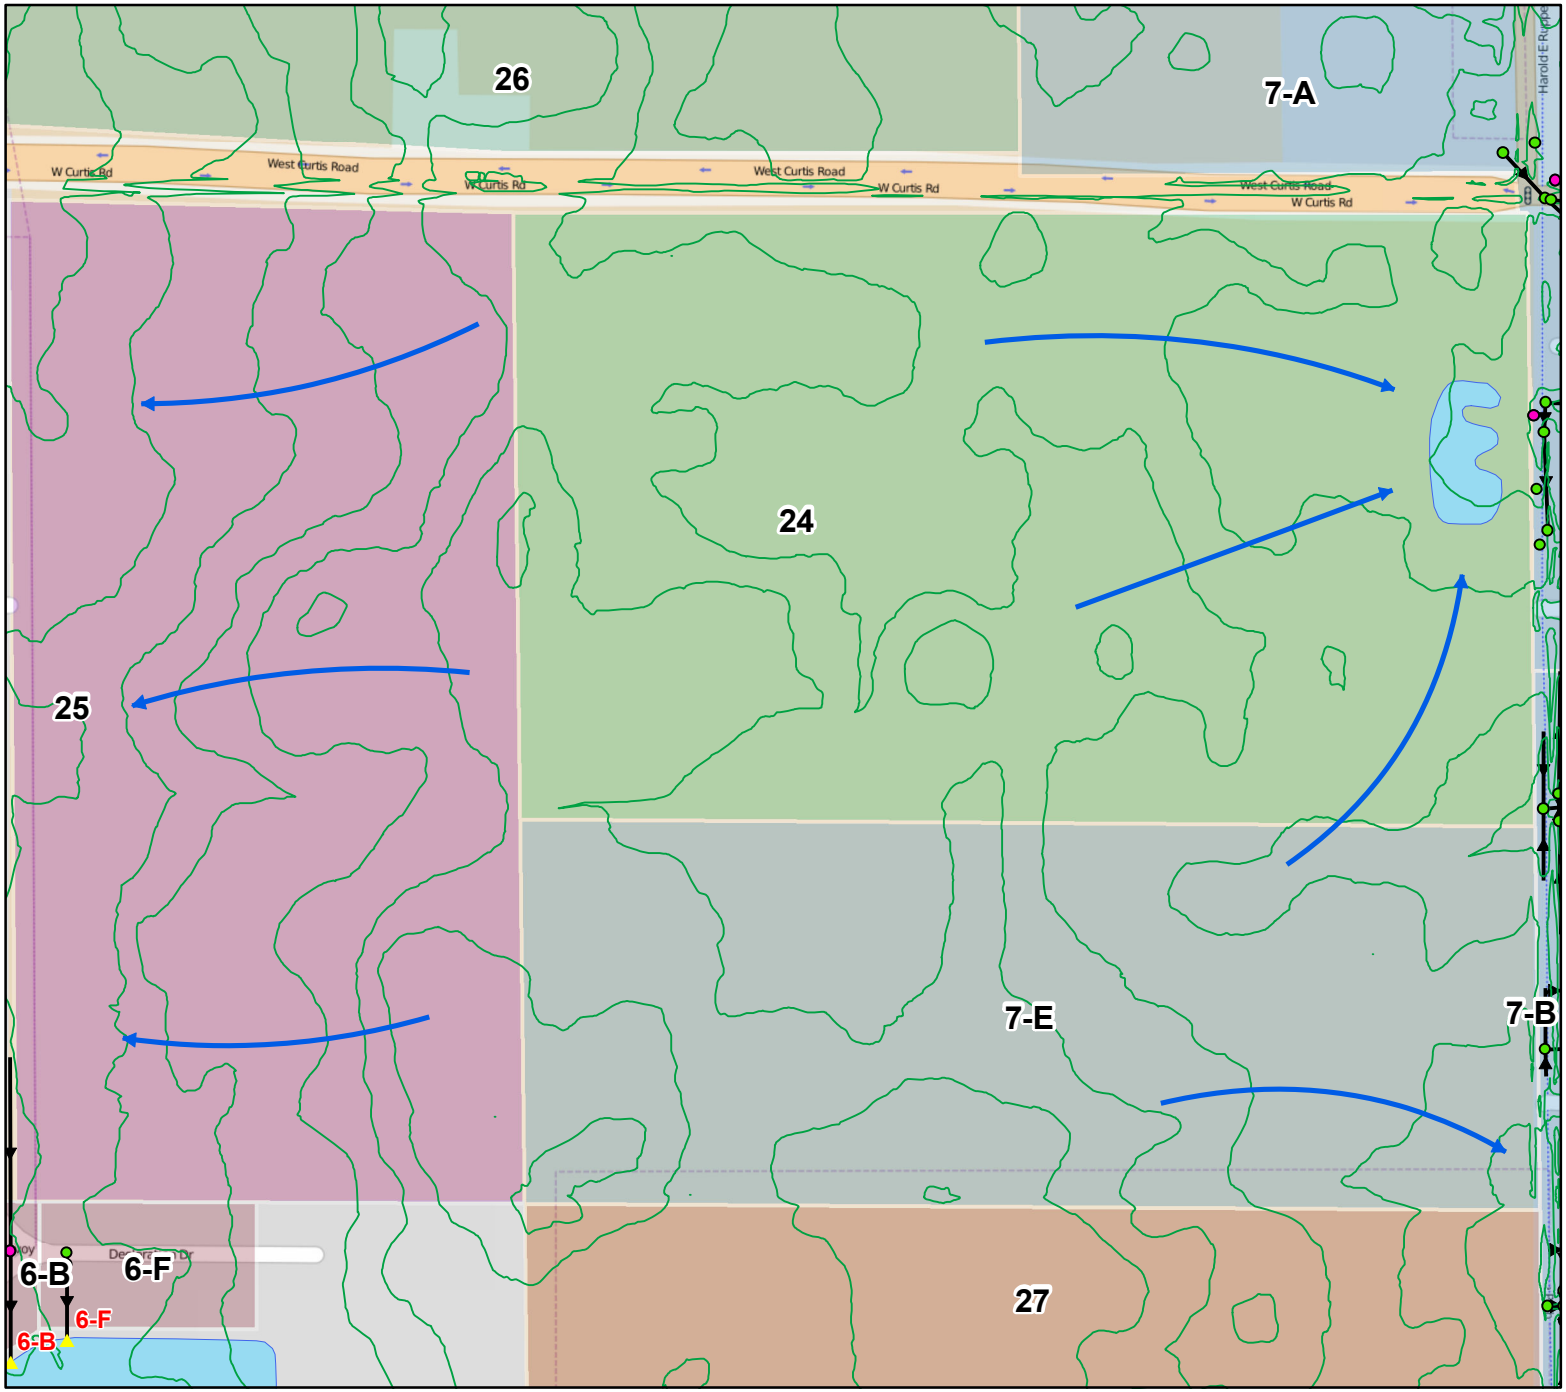

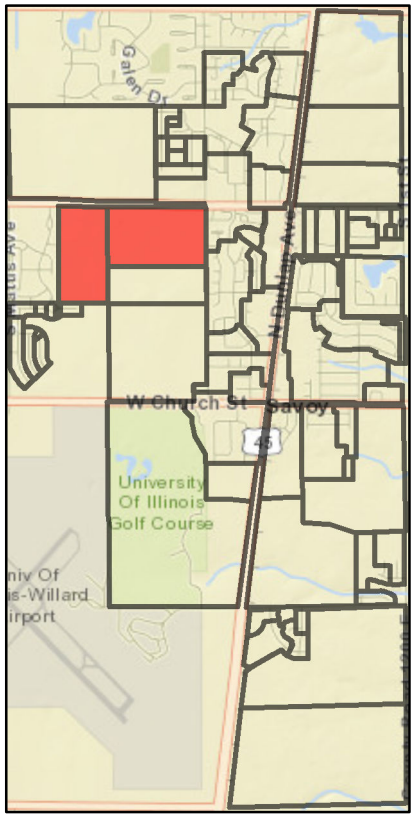

Storm Sewer

- Manhole
- Outlet
- Inlet
- Collector
- Swale
- 2ft Contour

N

Stormwater Management Plan
Village of Savoy, Public Works
December 13, 2013

Drainage Zones

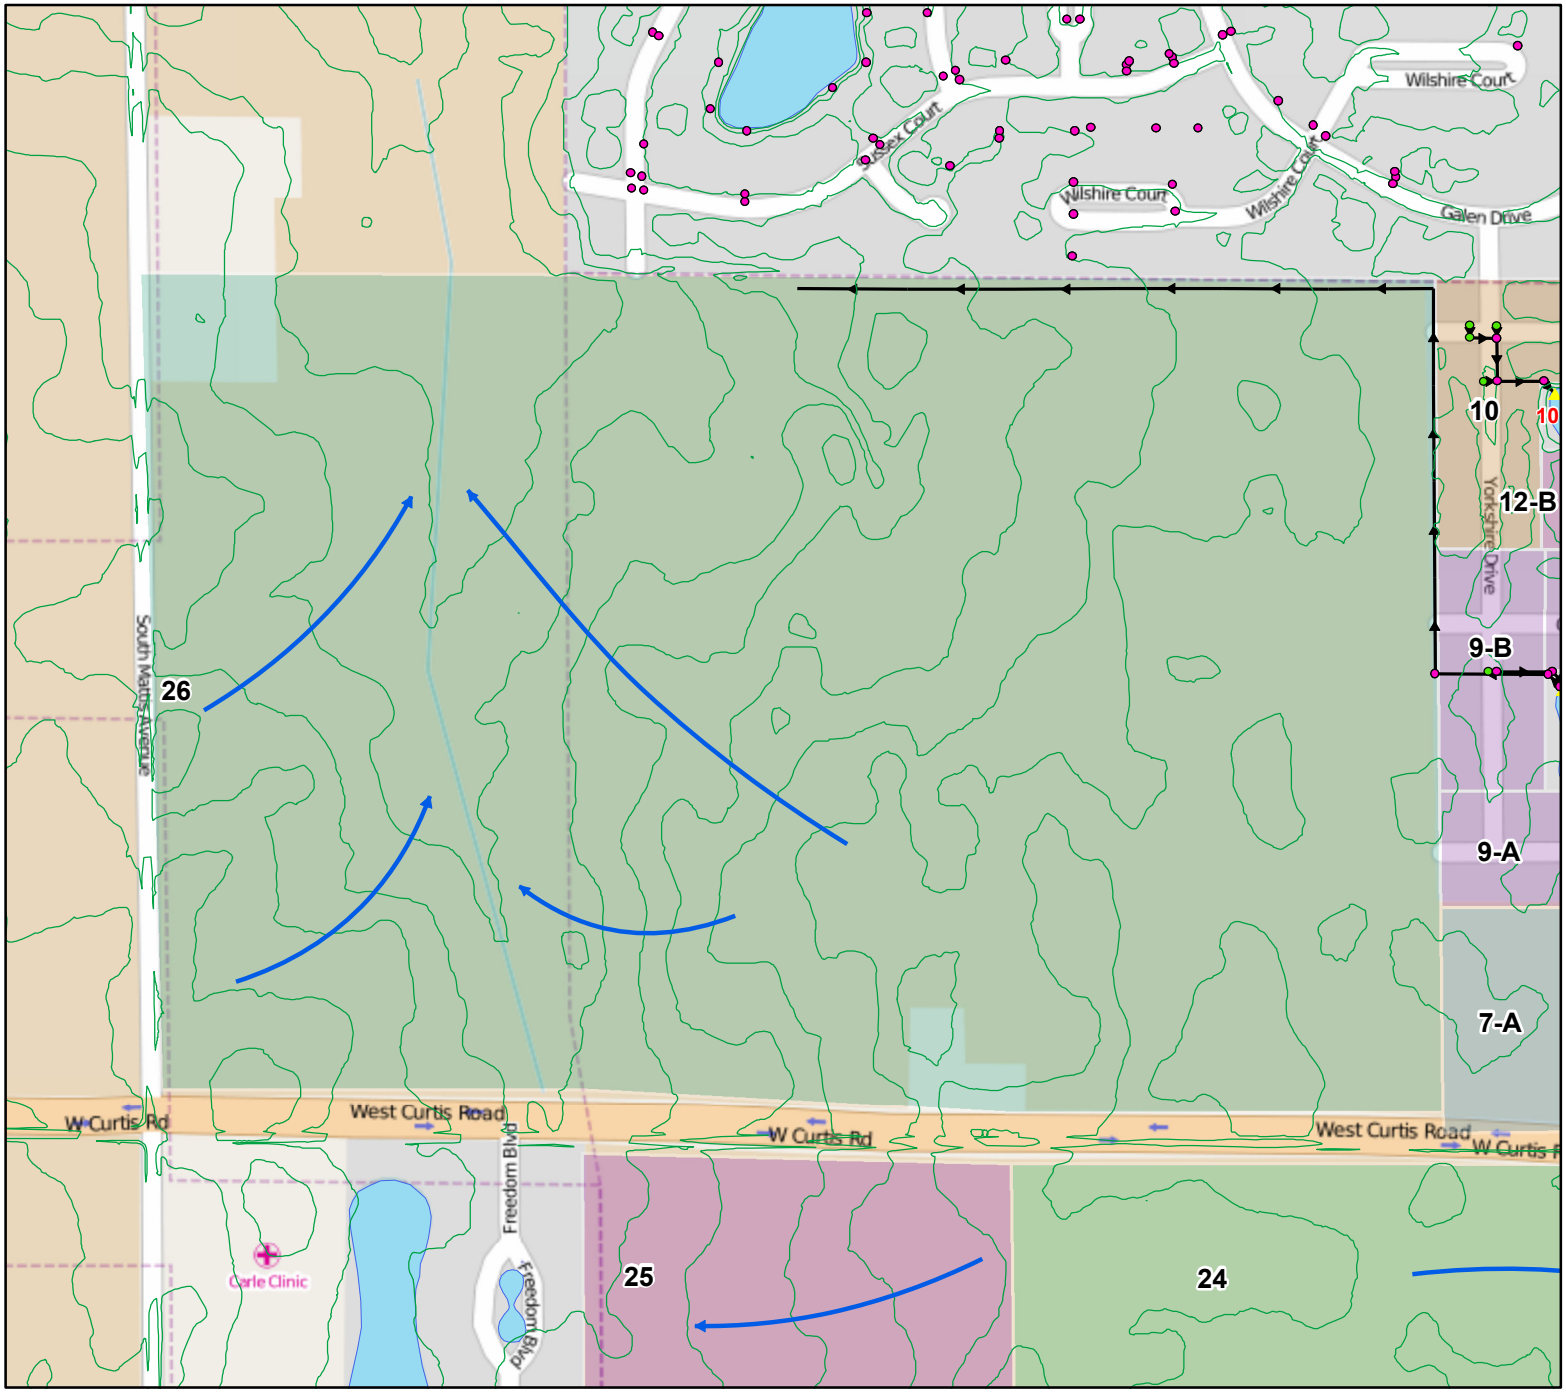

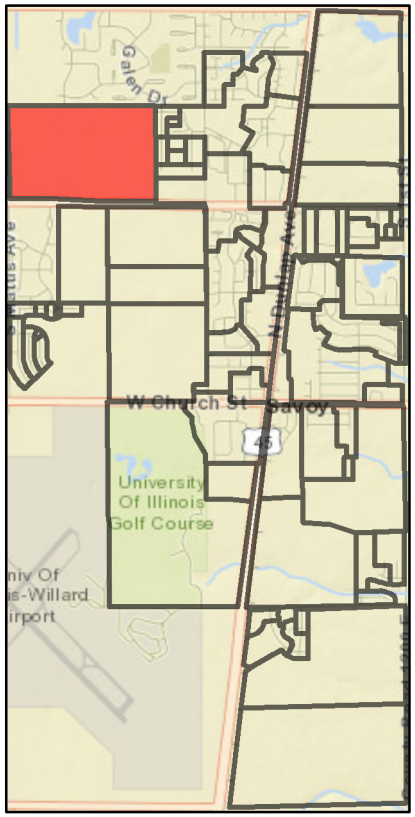

Storm Sewer

- Manhole
- Outlet
- Inlet
- Collector
- Swale
- 2ft Contour

N

Stormwater Management Plan
Village of Savoy, Public Works
December 13, 2013

Drainage Zones

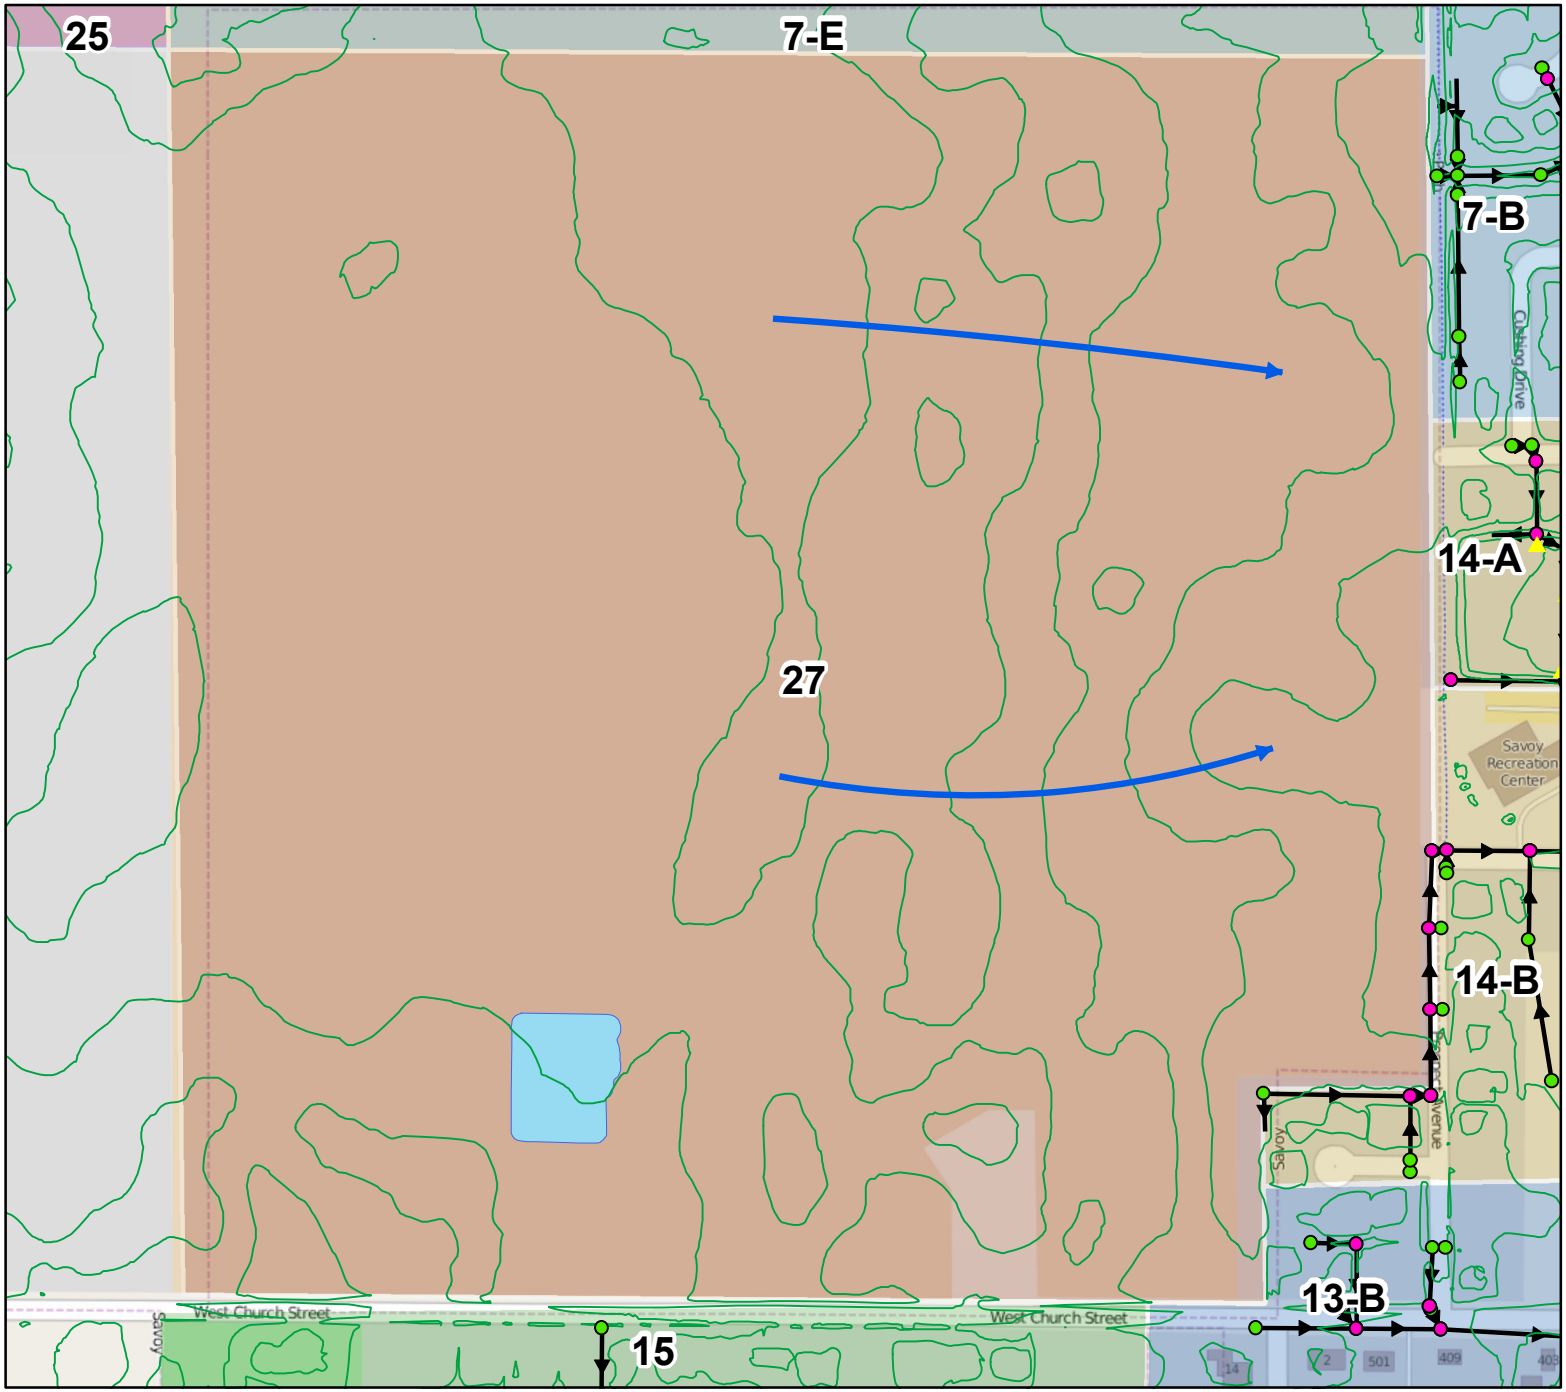

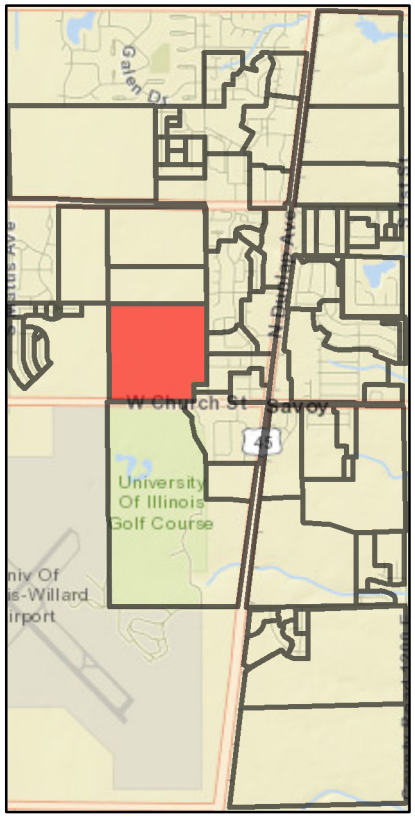

Storm Sewer

- Manhole
- Outlet
- Inlet
- Collector
- Swale
- 2ft Contour

N

Stormwater Management Plan
Village of Savoy, Public Works
December 13, 2013